



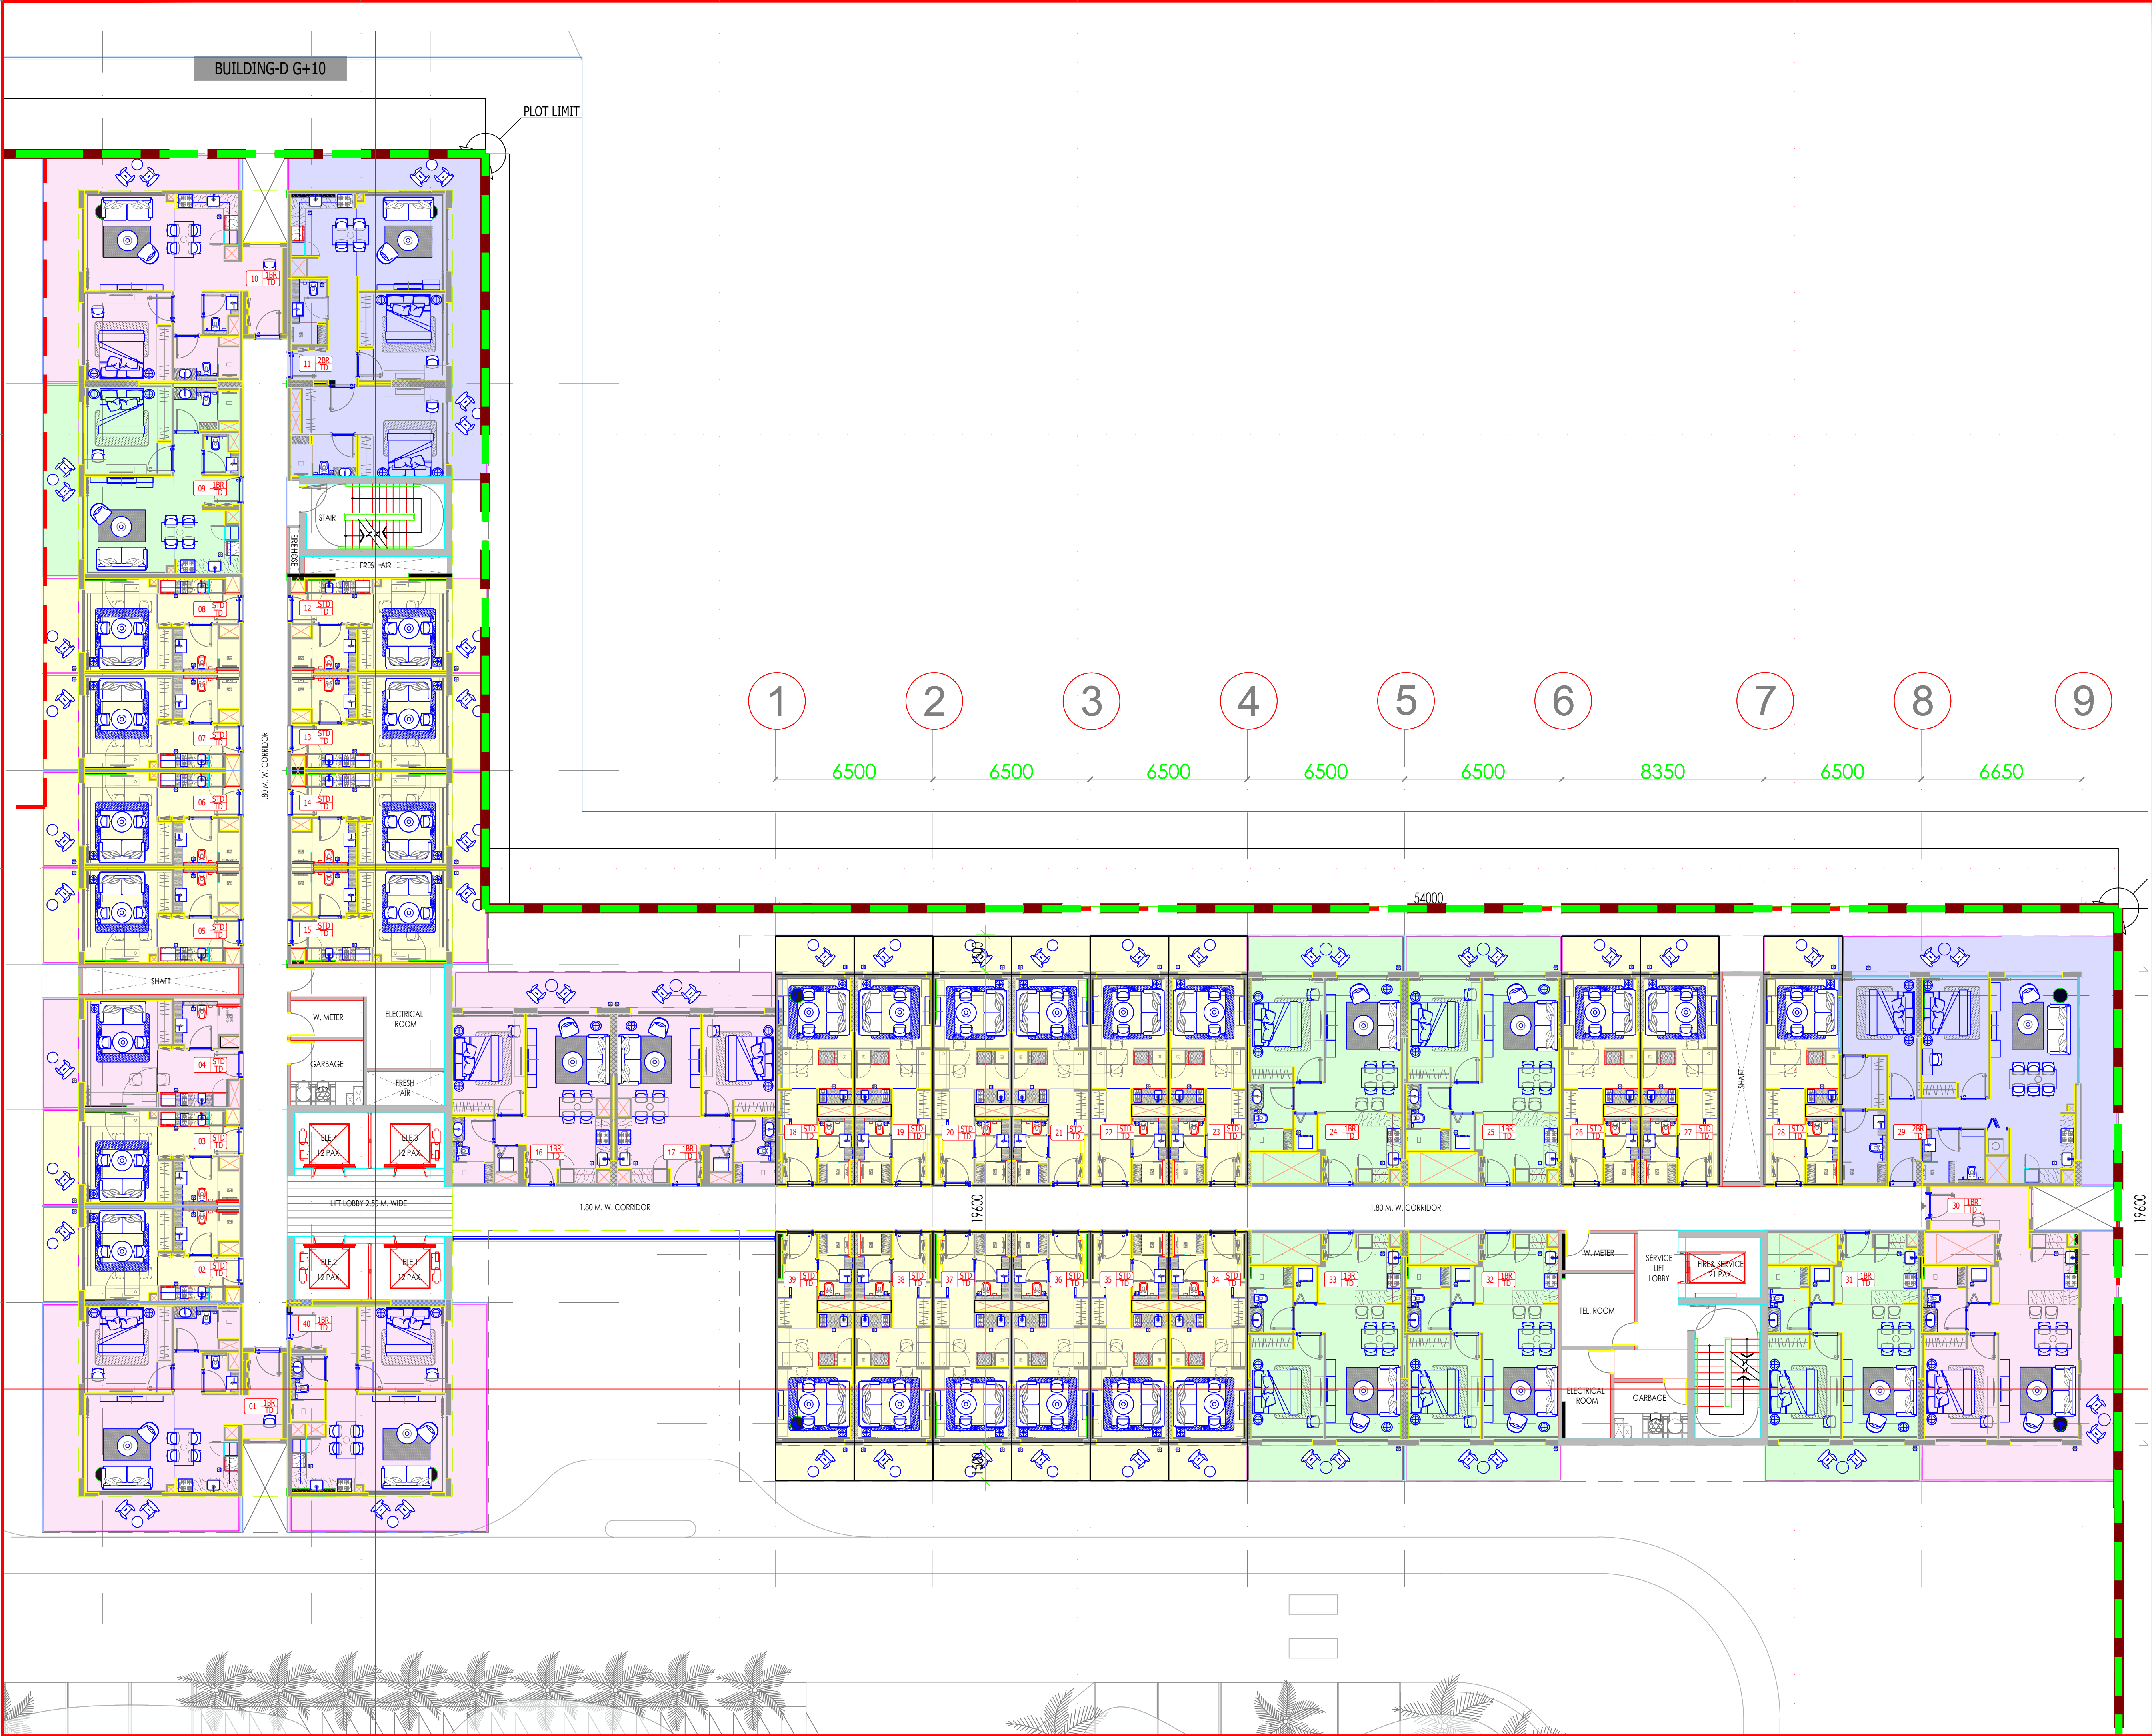

AUTHORITY STAMP:

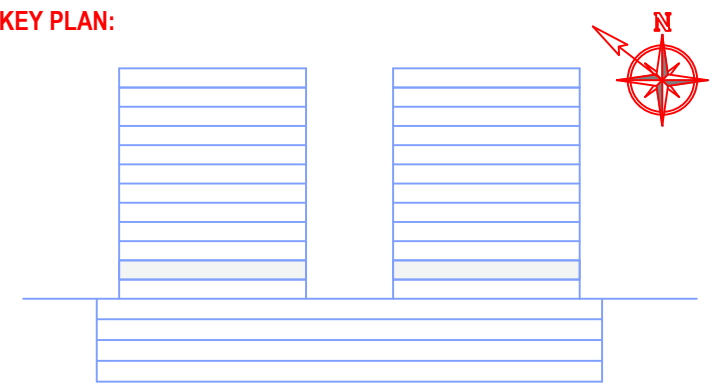

- NOTES:
- ALL LEVELS AND PLOT COORDINATES INDICATED ARE IN METERS AND ARE FLOOR FINISH LEVEL OR TOP OF WALL LEVEL UNLESS NOTED OTHERWISE (U.N.O.).
 - DO NOT SCALE THIS DRAWING FOR THE PURPOSE OF MEASUREMENT, REFER WRITTEN DIMENSIONS WHICH ARE IN MILLIMETERS.
 - REFER TO RELEVANT SURVEY, STRUCTURAL BUILDING SERVICES, INTERIORS, LANDSCAPE AND ALL SPECIALIST CONSULTANTS DRAWINGS AND SPECIFICATIONS BEFORE PROCEEDING WITH THE WORKS.
 - DETAIL DRAWINGS SHOWN ARE INDICATIVE OF DESIGN INTENT, CONTRACTOR TO SUBMIT SHOP DRAWINGS AND SAMPLES AS PER SPECIFICATIONS TO DESIGNERS APPROVAL PRIOR TO CONSTRUCTION OR FABRICATION.
 - CONSTRUCTION MUST CONFORM TO ALL APPLICABLE CODES AND REQUIREMENTS OF STATUTORY AUTHORITIES AS APPLICABLE.
 - THE CONTRACTOR USING DRAWINGS NOT SPECIFICALLY MARKED 'ISSUED FOR CONSTRUCTION' MUST ASSUME FULL RESPONSIBILITY AND BEAR COSTS FOR ANY CORRECTIONS AND DAMAGES RESULTING FROM THE WORK.
 - THE CONTRACTOR SHALL VERIFY THE CONTENT OF THIS DRAWING AND SHALL NOTIFY THE CONSULTANTS IN WRITING OF ANY DEVIATION OR DISCREPANCY.
 - CORRECTNESS, BUILDABILITY, AND STABILITY OF THE CONSTRUCTION SHALL REMAIN SOLE RESPONSIBILITY OF THE CONTRACTOR.
 - THIS DRAWING, THE DESIGNS, AND DETAILS SHOWN ARE THE COPYRIGHT OF STUDIO 360 AND SHALL NOT BE COPIED OR REPRODUCED IN ANY FORM WITHOUT THEIR WRITTEN CONSENT.

- SPECIAL NOTES:
- -
 -

REVISIONS:				
NO.	DATE	REVISION DESCRIPTION	CHK.	APPR.
01.	16-11-2023	PD Submission	AS	AS

STATUS: FOR APPROVAL

PROJECT TITLE: AZIZI VENICE

PROPOSED 4B+G+10/11+R
RESIDENTIAL & COMMERCIAL
BUILDING
PLOT AV.LR.011 DUBAI SOUTH
OWNER/ DEVELOPER:



DRAWN: --	SCALE: 1:400 @A1
REVIEWED: --	DATE: 16-11-2023
APPROVED: --	DM: --


DWG. TITLE:
1ST FLOOR PLAN

PROJ. NO.	DWG. NO.	REV. NO.
1117.23	A-106	00



AUTHORITY STAMP:

KEY PLAN:

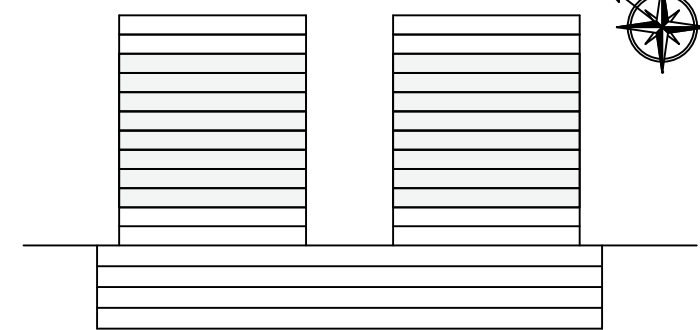

NOTES:

- ALL LEVELS AND PLOT COORDINATES INDICATED ARE IN METERS AND ARE FLOOR FINISH LEVEL OR TOP OF WALL LEVEL UNLESS NOTED OTHERWISE (U.N.O.).
- DO NOT SCALE THIS DRAWING FOR THE PURPOSE OF MEASUREMENT, REFER WRITTEN DIMENSIONS WHICH ARE IN MILLIMETERS.
- REFER TO RELEVANT SURVEY, STRUCTURAL BUILDING SERVICES, INTERIORS, LANDSCAPE AND ALL SPECIALIST CONSULTANTS DRAWINGS AND SPECIFICATIONS BEFORE PROCEEDING WITH THE WORKS.
- DETAIL DRAWINGS SHOWN ARE INDICATIVE OF DESIGN INTENT. CONTRACTOR TO SUBMIT SHOP DRAWINGS AND SAMPLES AS PER SPECIFICATIONS TO DESIGNERS APPROVAL PRIOR TO CONSTRUCTION OR FABRICATION.
- CONSTRUCTION MUST CONFORM TO ALL APPLICABLE CODES AND REQUIREMENTS OF STATUTORY AUTHORITIES AS APPLICABLE.
- THE CONTRACTOR USING DRAWINGS NOT SPECIFICALLY MARKED 'ISSUED FOR CONSTRUCTION' MUST ASSUME FULL RESPONSIBILITY AND BEAR COSTS FOR ANY CORRECTIONS AND DAMAGES RESULTING FROM THE WORK.
- THE CONTRACTOR SHALL VERIFY THE CONTENT OF THIS DRAWING AND SHALL NOTIFY THE CONSULTANTS IN WRITING OF ANY DEVIATION OR DISCREPANCY.
- CORRECTNESS, BUILDABILITY, AND STABILITY OF THE CONSTRUCTION SHALL REMAIN SOLE RESPONSIBILITY OF THE CONTRACTOR.
- THIS DRAWING, THE DESIGNS, AND DETAILS SHOWN ARE THE COPYRIGHT OF STUDIO 360 AND SHALL NOT BE COPIED OR REPRODUCED IN ANY FORM WITHOUT THEIR WRITTEN CONSENT.

SPECIAL NOTES:

-
-
-

REVISIONS:

NO.	DATE	REVISION DESCRIPTION	CHK.	APPR.
01.	16-11-2023	PD Submission	AS	AS

STATUS: **FOR APPROVAL**

PROJECT TITLE: **AZIZI VENICE**

PROPOSED 4B+G+10/11+R
RESIDENTIAL & COMMERCIAL
BUILDING
PLOT AV.LR.011 DUBAI SOUTH

OWNER/ DEVELOPER:

AZIZI
DEVELOPMENTS


LEAD CONSULTANT:

STUDIO
360

DRAWN: -- SCALE: 1:400 @A1
REVIEWED: -- DATE: 16-11-2023
APPROVED: -- DM: --

DWG. TITLE:
TYPICAL FLOOR PLAN
2ND TO 9TH

PROJ. NO.	DWG. NO.	REV. NO.
1117.23	A-107	00

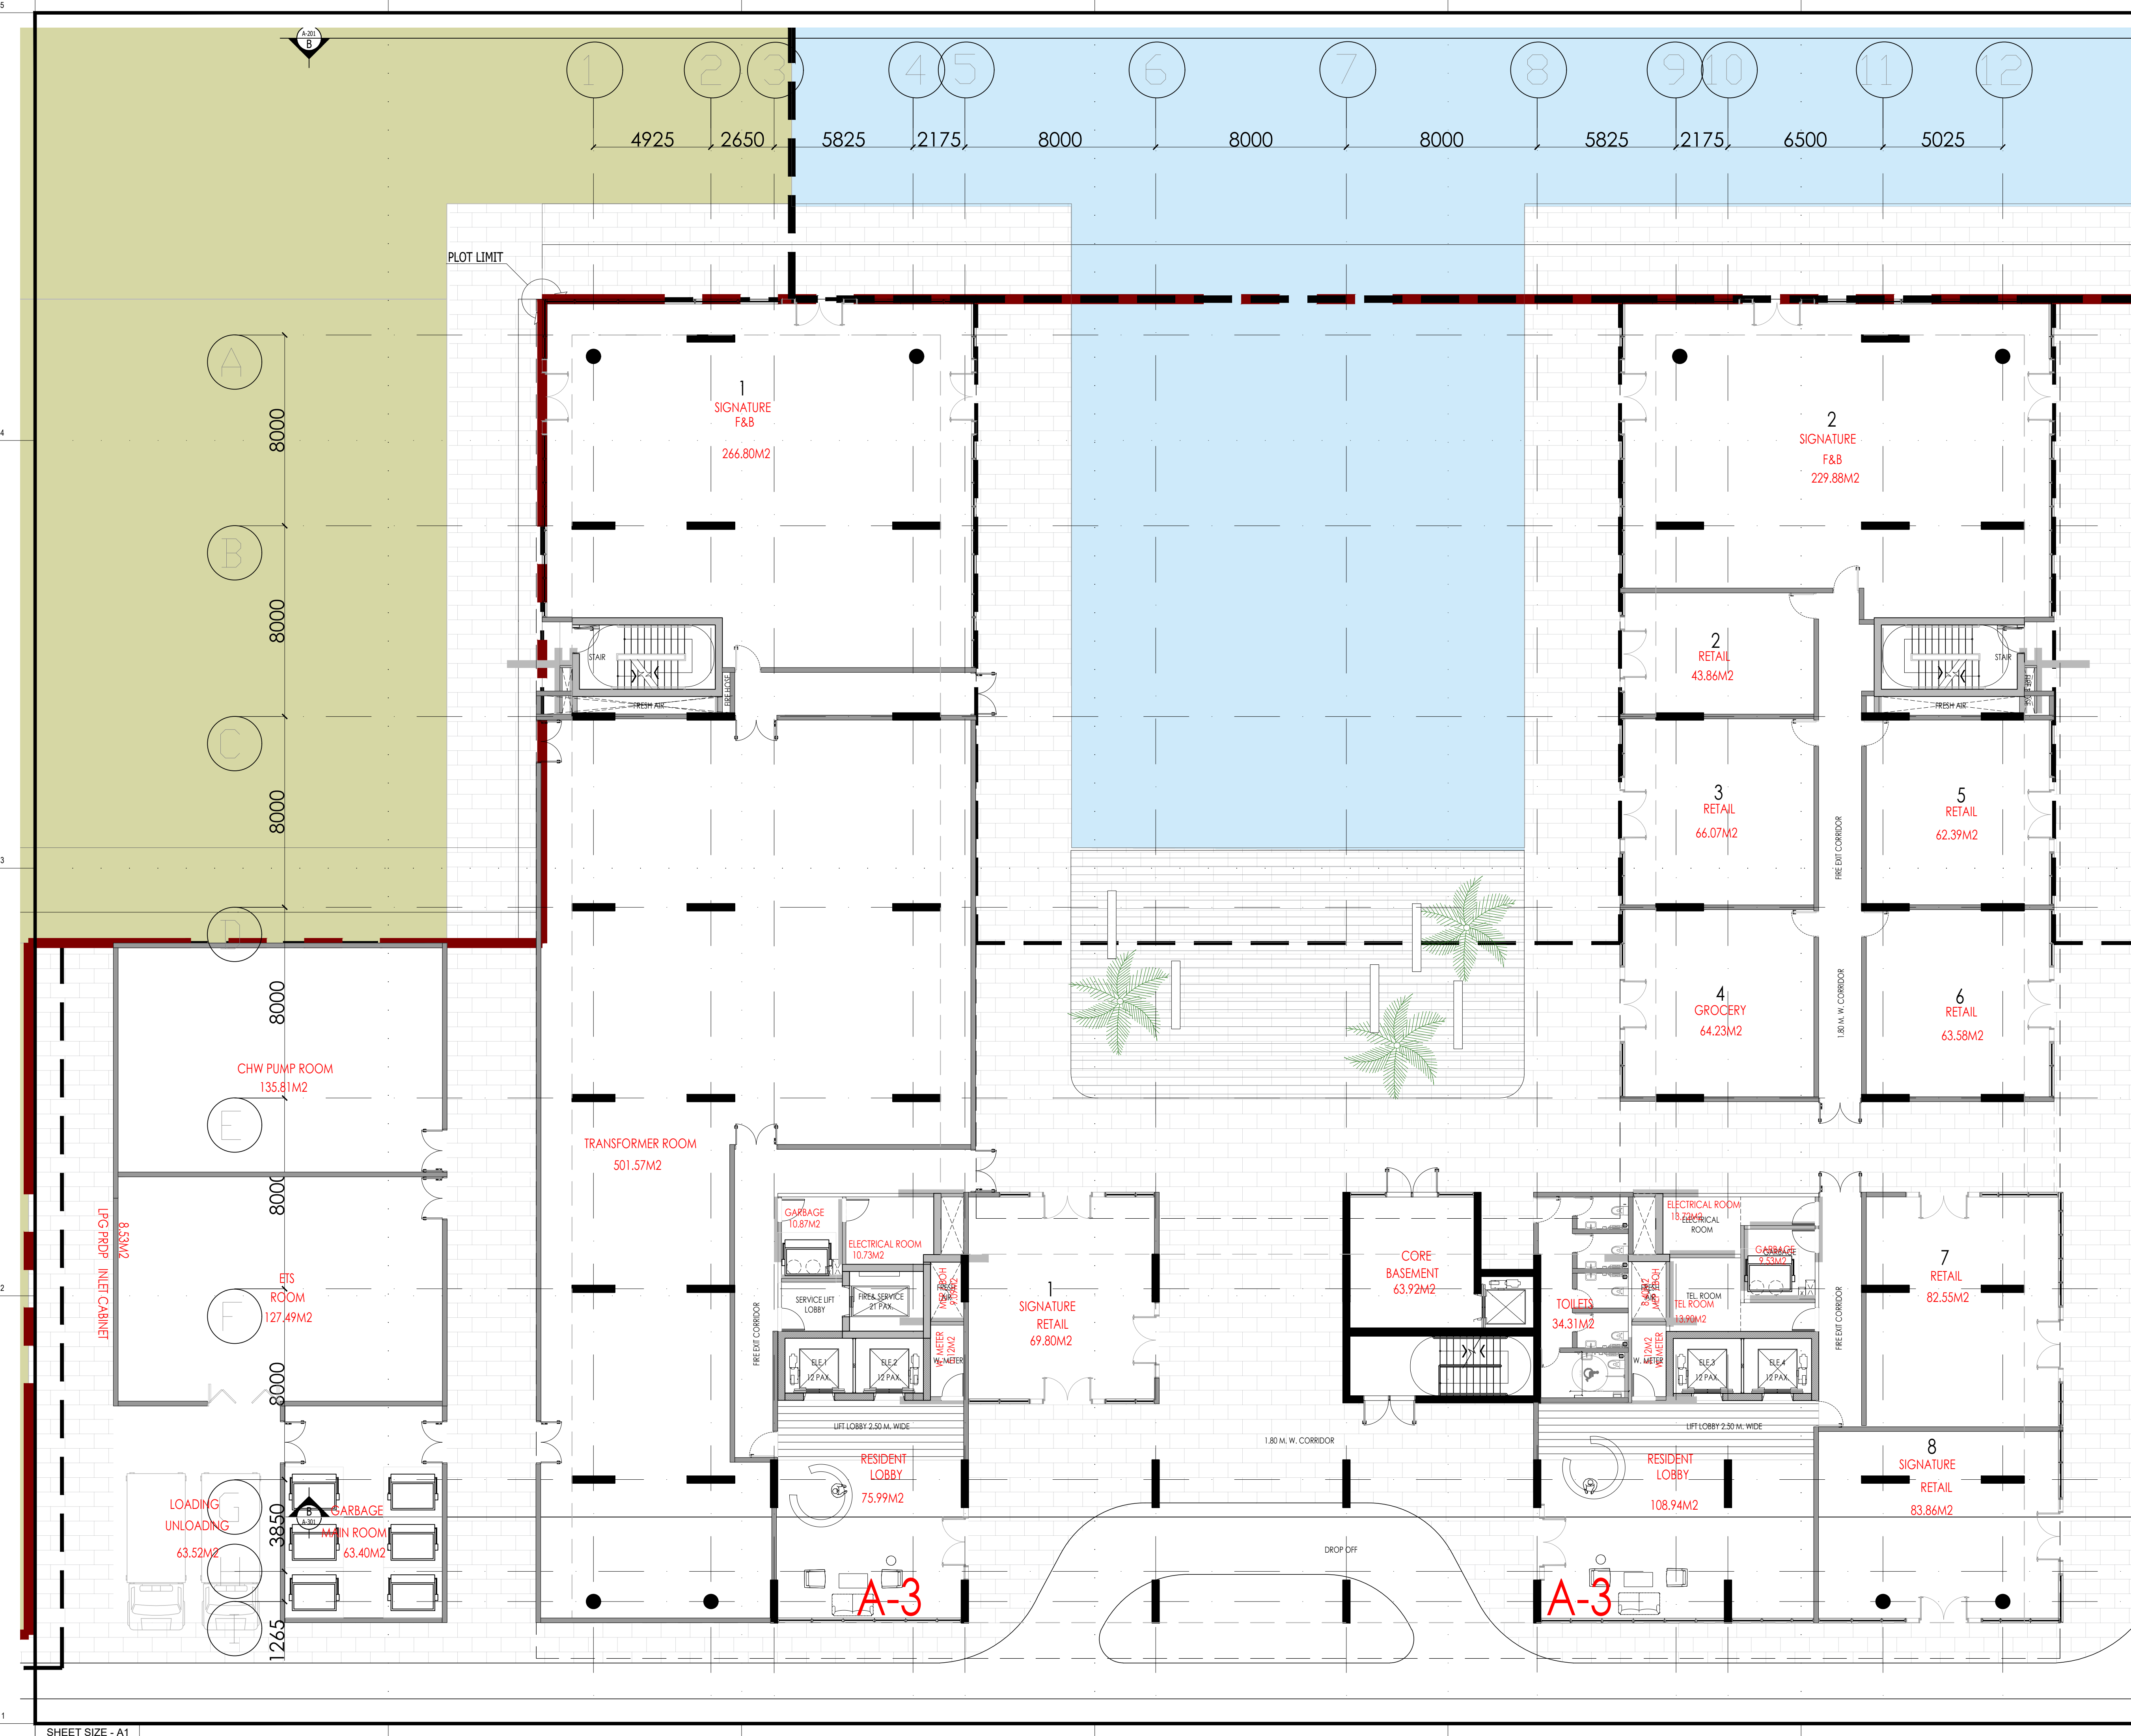

AUTHORITY STAMP:

KEY PLAN:

NOTES:

- ALL LEVELS AND PLOT COORDINATES INDICATED ARE IN METERS AND ARE FLOOR FINISH LEVEL OR TOP OF WALL LEVEL UNLESS NOTED OTHERWISE (U.N.O.).
- DO NOT SCALE THIS DRAWING FOR THE PURPOSE OF MEASUREMENT, REFER WRITTEN DIMENSIONS WHICH ARE IN MILLIMETERS.
- REFER TO RELEVANT SURVEY, STRUCTURAL BUILDING SERVICES, INTERIORS, LANDSCAPE AND ALL SPECIALIST CONSULTANTS DRAWINGS AND SPECIFICATIONS BEFORE PROCEEDING WITH THE WORKS.
- DETAIL DRAWINGS SHOWN ARE INDICATIVE OF DESIGN INTENT, CONTRACTOR TO SUBMIT SHOP DRAWINGS AND SAMPLES AS PER SPECIFICATIONS TO DESIGNERS APPROVAL PRIOR TO CONSTRUCTION OR FABRICATION.
- CONSTRUCTION MUST CONFORM TO ALL APPLICABLE CODES AND REQUIREMENTS OF STATUTORY AUTHORITIES AS APPLICABLE.
- THE CONTRACTOR USING DRAWINGS NOT SPECIFICALLY MARKED 'ISSUED FOR CONSTRUCTION' MUST ASSUME FULL RESPONSIBILITY AND BEAR COSTS FOR ANY CORRECTIONS AND DAMAGES RESULTING FROM THE WORK.
- THE CONTRACTOR SHALL VERIFY THE CONTENT OF THIS DRAWING AND SHALL NOTIFY THE CONSULTANTS IN WRITING OF ANY DEVIATION OR DISCREPANCY.
- CORRECTNESS, BUILDABILITY, AND STABILITY OF THE CONSTRUCTION SHALL REMAIN SOLE RESPONSIBILITY OF THE CONTRACTOR.
- THIS DRAWING, THE DESIGNS, AND DETAILS SHOWN ARE THE COPYRIGHT OF STUDIO 360 AND SHALL NOT BE COPIED OR REPRODUCED IN ANY FORM WITHOUT THEIR WRITTEN CONSENT.

SPECIAL NOTES:

-
-
-

REVISIONS:

NO.	DATE	REVISION DESCRIPTION	CHK.	APPR.
01.	16-11-2023	PD Submission	AS	AS

STATUS: **FOR APPROVAL**

PROJECT TITLE: **AZIZI VENICE**

PROPOSED 4B+G+10/11+R
RESIDENTIAL & COMMERCIAL
BUILDING
PLOT AV.LR.011 DUBAI SOUTH

OWNER/ DEVELOPER:

AZIZI DEVELOPMENTS L.L.C
SHEIKH ZAYED ROAD,
DUBAI, UAE
P.O. BOX 121985
TEL: +971 4 332 2460
FAX: +971 4 332 3102
WEBSITE: www.azizidevelopments.com

LEAD CONSULTANT:

CONRAD HOTEL
SUITE NO. 1502 15TH FLOOR,
SHEIKH ZAYED ROAD,
DUBAI, UAE
P.O. BOX 121985
TEL: +971 4 332 2460
FAX: +971 4 332 3102
WEBSITE: www.studio360design.com

DRAWN: --SCALE: 1:400 @A1

REVIEWED: --DATE: 16-11-2023


APPROVED: --DM: --

DWG. TITLE:**GROUND FLOOR PLAN**

PROJ. NO.	DWG. NO.	REV. NO.
1117.23	A-105	00


SHEET SIZE - A1

Copyright © 2023 by Studio 360 Design Consultancy

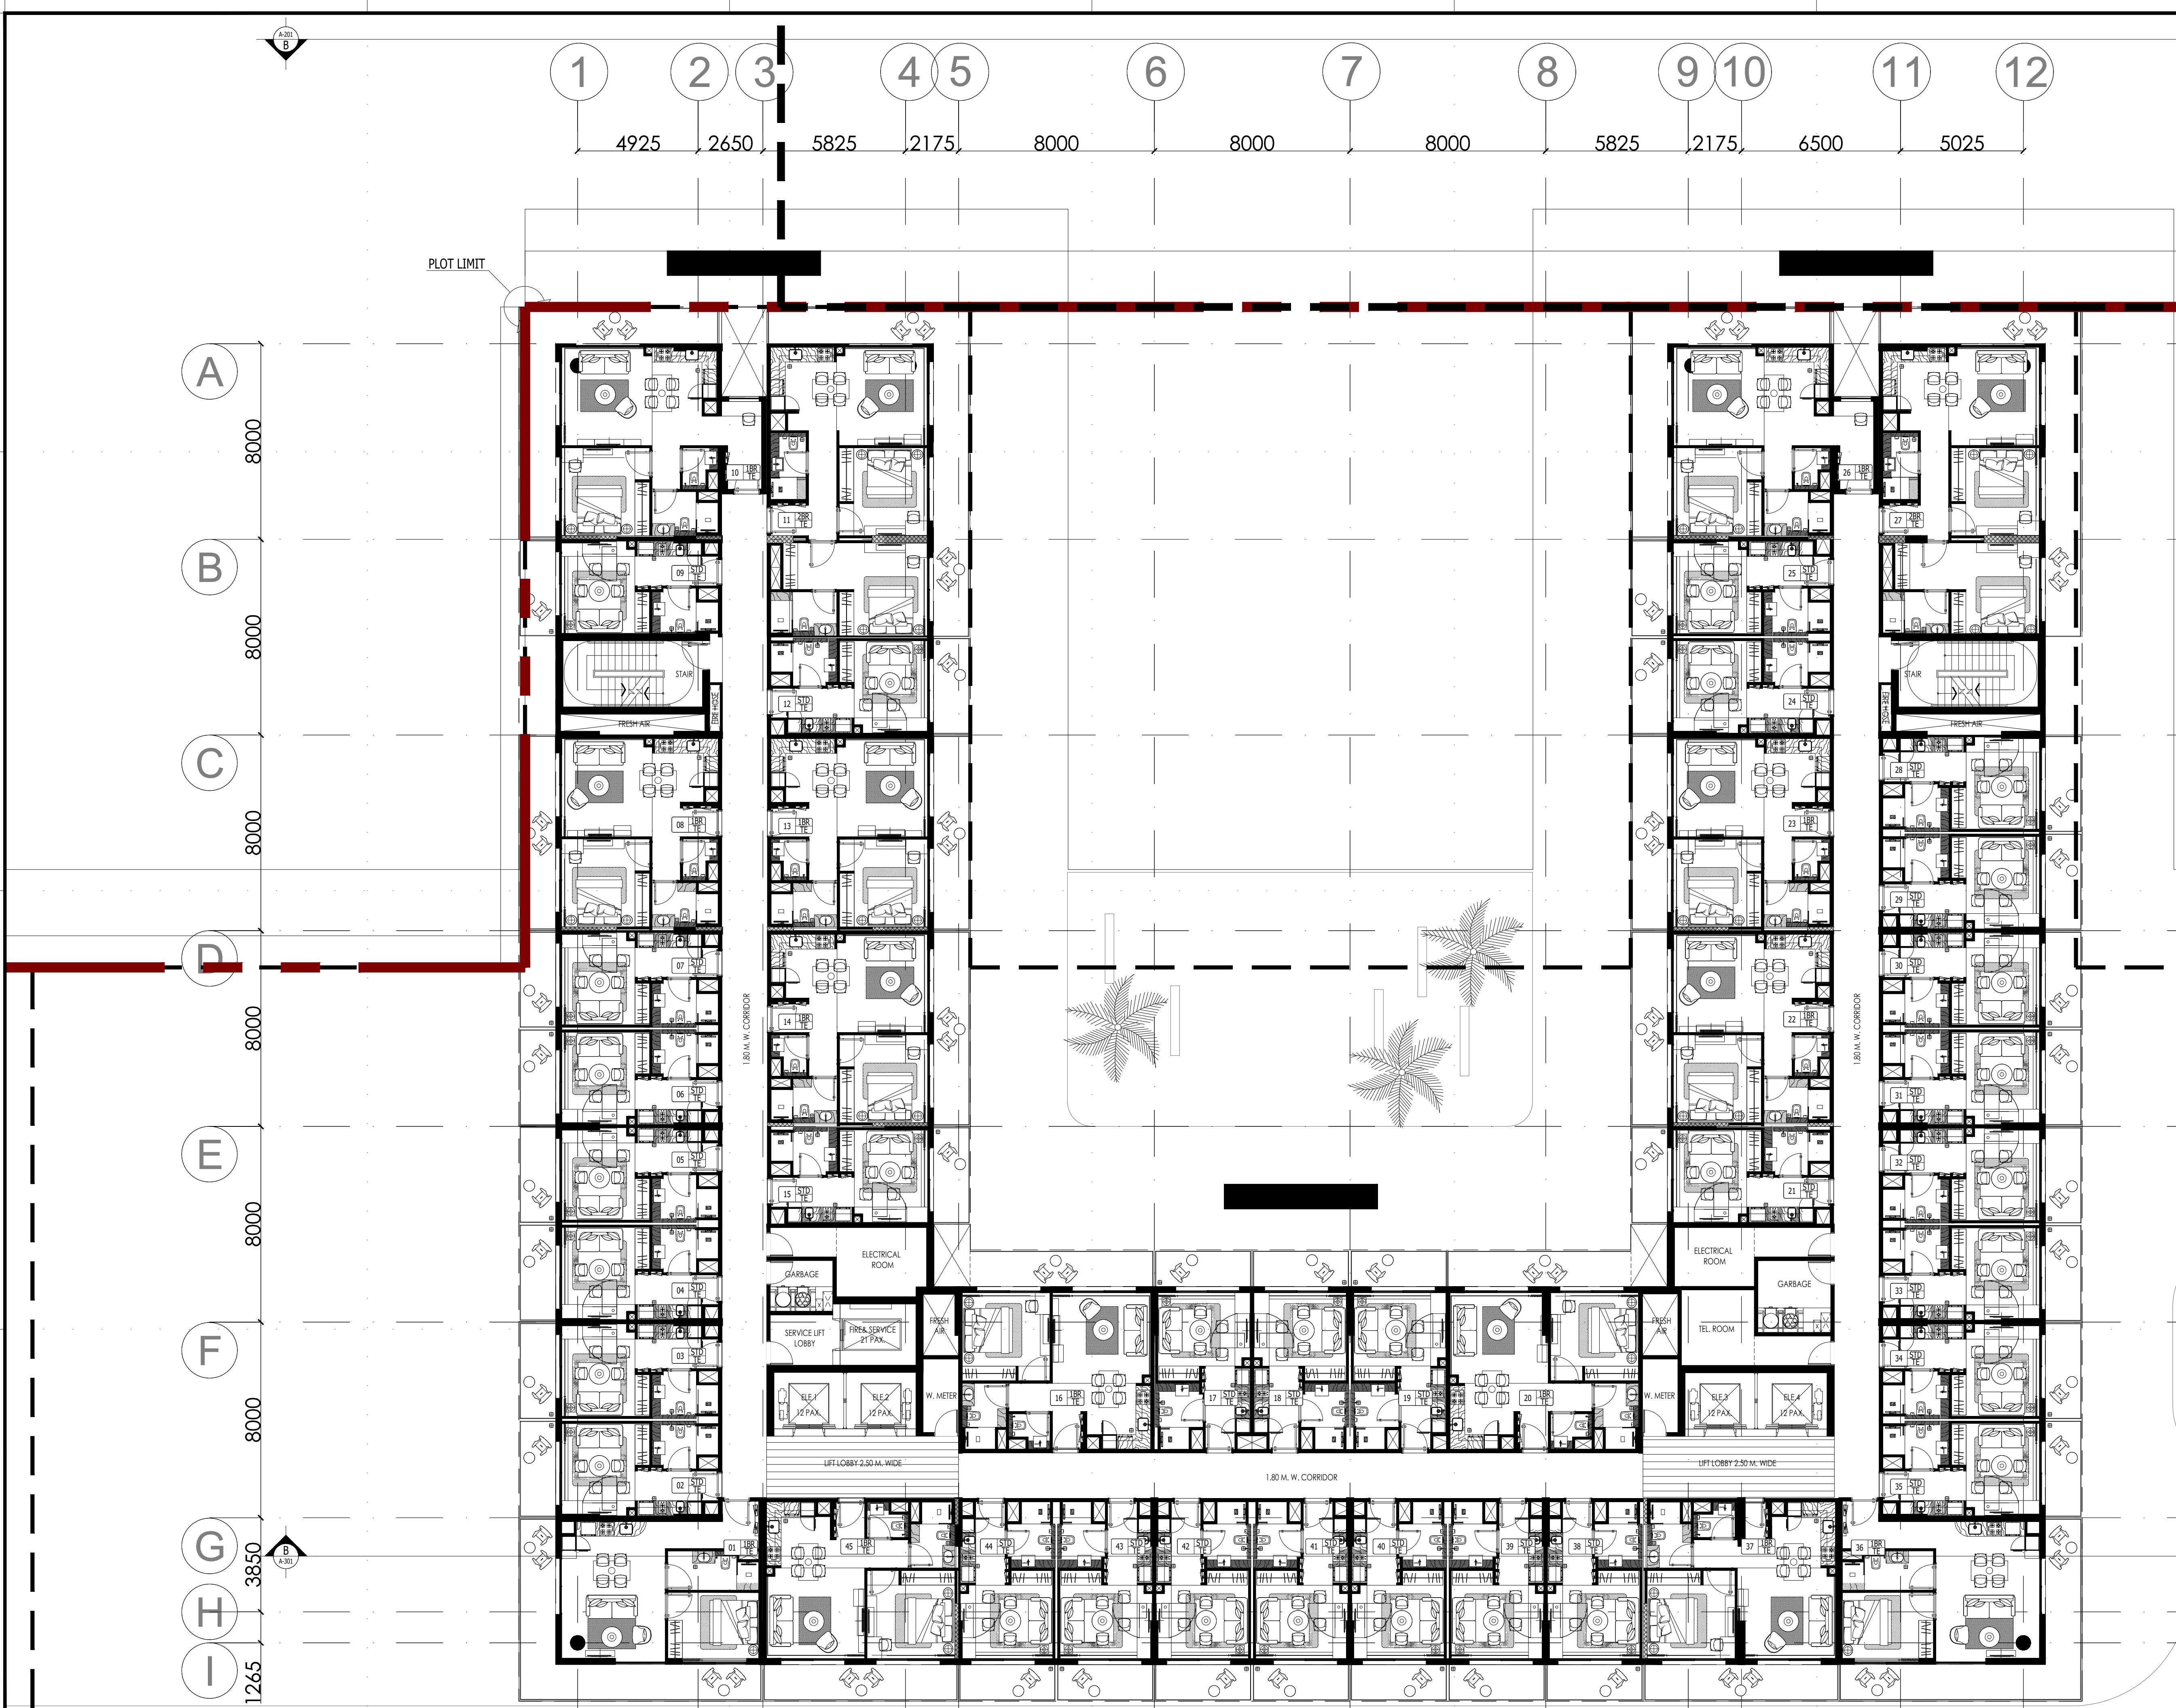

AUTHORITY STAMP:

KEY PLAN:

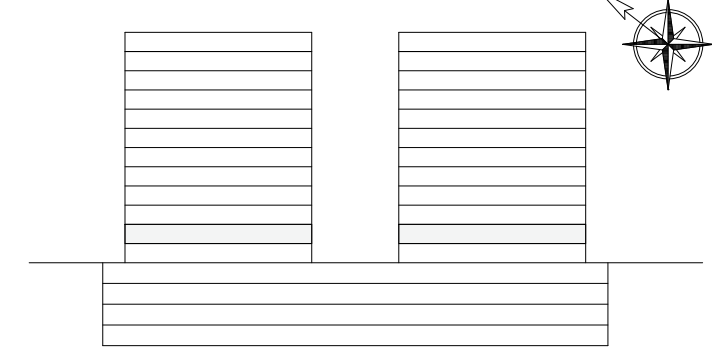

NOTES:

- ALL LEVELS AND PLOT COORDINATES INDICATED ARE IN METERS AND ARE FLOOR FINISH LEVEL OR TOP OF WALL LEVEL UNLESS NOTED OTHERWISE (U.N.O.).
- DO NOT SCALE THIS DRAWING FOR THE PURPOSE OF MEASUREMENT, REFER WRITTEN DIMENSIONS WHICH ARE IN MILLIMETERS.
- REFER TO RELEVANT SURVEY, STRUCTURAL BUILDING SERVICES, INTERIORS, LANDSCAPE AND ALL SPECIALIST CONSULTANTS DRAWINGS AND SPECIFICATIONS BEFORE PROCEEDING WITH THE WORKS.
- DETAIL DRAWINGS SHOWN ARE INDICATIVE OF DESIGN INTENT, CONTRACTOR TO SUBMIT SHOP DRAWINGS AND SAMPLES AS PER SPECIFICATIONS TO DESIGNERS APPROVAL PRIOR TO CONSTRUCTION OR FABRICATION.
- CONSTRUCTION MUST CONFORM TO ALL APPLICABLE CODES AND REQUIREMENTS OF STATUTORY AUTHORITIES AS APPLICABLE.
- THE CONTRACTOR USING DRAWINGS NOT SPECIFICALLY MARKED 'ISSUED FOR CONSTRUCTION' MUST ASSUME FULL RESPONSIBILITY AND BEAR COSTS FOR ANY CORRECTIONS AND DAMAGES RESULTING FROM THE WORK.
- THE CONTRACTOR SHALL VERIFY THE CONTENT OF THIS DRAWING AND SHALL NOTIFY THE CONSULTANTS IN WRITING OF ANY DEVIATION OR DISCREPANCY.
- CORRECTNESS, BUILDABILITY, AND STABILITY OF THE CONSTRUCTION SHALL REMAIN SOLE RESPONSIBILITY OF THE CONTRACTOR.
- THIS DRAWING, THE DESIGNS, AND DETAILS SHOWN ARE THE COPYRIGHT OF STUDIO 360 AND SHALL NOT BE COPIED OR REPRODUCED IN ANY FORM WITHOUT THEIR WRITTEN CONSENT.

SPECIAL NOTES:

-
-
-

REVISIONS:

NO.	DATE	REVISION DESCRIPTION	CHK.	APPR.
01.	16-11-2023	PD Submission	AS	AS

STATUS: **FOR APPROVAL**

PROJECT TITLE: **AZIZI VENICE**

**PROPOSED 4B+G+10/11+R
RESIDENTIAL & COMMERCIAL
BUILDING
PLOT AV.LR.011 DUBAI SOUTH**

OWNER/ DEVELOPER:

AZIZI
DEVELOPMENTS

AZIZI DEVELOPMENTS L.L.C
SHEIKH ZAYED ROAD,
DUBAI, UAE
P.O. BOX 121985
TEL: +971 4 332 2460
FAX: +971 4 332 3102
WEBSITE: www.azizidevelopments.com

LEAD CONSULTANT:

STUDIO 360

CONRAD HOTEL
SUITE NO. 1502 15TH FLOOR,
SHEIKH ZAYED ROAD,
DUBAI, UAE
P.O. BOX 121985
TEL: +971 4 332 5154
FAX: +971 4 332 3102
WEBSITE: www.studio360.design

DRAWN: --

SCALE: 1:400 @A1

REVIEWED: --

DATE: 16-11-2023

APPROVED: --

DM: --

DWG. TITLE:

1ST FLOOR PLAN

PROJ. NO.

1117.23

DWG. NO.

A-106


REV. NO.

00



AUTHORITY STAMP:

KEY PLAN:

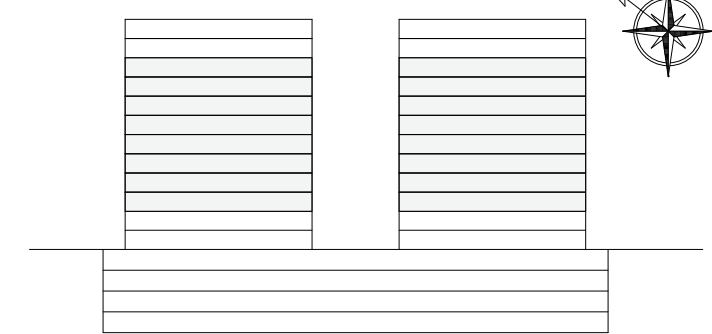

NOTES:

- ALL LEVELS AND PLOT COORDINATES INDICATED ARE IN METERS AND ARE FLOOR FINISH LEVEL OR TOP OF WALL LEVEL UNLESS NOTED OTHERWISE (U.N.O.).
- DO NOT SCALE THIS DRAWING FOR THE PURPOSE OF MEASUREMENT, REFER WRITTEN DIMENSIONS WHICH ARE IN MILLIMETERS.
- REFER TO RELEVANT SURVEY, STRUCTURAL BUILDING SERVICES, INTERIORS, LANDSCAPE AND ALL SPECIALIST CONSULTANTS DRAWINGS AND SPECIFICATIONS BEFORE PROCEEDING WITH THE WORKS.
- DETAIL DRAWINGS SHOWN ARE INDICATIVE OF DESIGN INTENT, CONTRACTOR TO SUBMIT SHOP DRAWINGS AND SAMPLES AS PER SPECIFICATIONS TO DESIGNERS APPROVAL PRIOR TO CONSTRUCTION OR FABRICATION.
- CONSTRUCTION MUST CONFORM TO ALL APPLICABLE CODES AND REQUIREMENTS OF STATUTORY AUTHORITIES AS APPLICABLE.
- THE CONTRACTOR USING DRAWINGS NOT SPECIFICALLY MARKED ISSUED FOR CONSTRUCTION MUST ASSUME FULL RESPONSIBILITY AND BEAR COSTS FOR ANY CORRECTIONS AND DAMAGES RESULTING FROM THE WORK.
- THE CONTRACTOR SHALL VERIFY THE CONTENT OF THIS DRAWING AND SHALL NOTIFY THE CONSULTANTS IN WRITING OF ANY DEVIATION OR DISCREPANCY.
- CORRECTNESS, BUILDABILITY, AND STABILITY OF THE CONSTRUCTION SHALL REMAIN SOLE RESPONSIBILITY OF THE CONTRACTOR.
- THIS DRAWING, THE DESIGNS, AND DETAILS SHOWN ARE THE COPYRIGHT OF STUDIO 360 AND SHALL NOT BE COPIED OR REPRODUCED IN ANY FORM WITHOUT THEIR WRITTEN CONSENT.

SPECIAL NOTES:

-
-
-

REVISIONS:

NO.	DATE	REVISION DESCRIPTION	CHK.	APPR.
01.	16-11-2023	PD Submission	AS	AS

STATUS: **FOR APPROVAL**

PROJECT TITLE: **AZIZI VENICE**

**PROPOSED 4B+G+10/11+R
RESIDENTIAL & COMMERCIAL
BUILDING
PLOT AV.LR.011 DUBAI SOUTH**

OWNER/ DEVELOPER:

AZIZI
DEVELOPMENTS

AZIZI DEVELOPMENTS L.L.C
SHEIKH ZAYED ROAD,
DUBAI, UAE.
P.O. BOX 121385
TEL: +971 4 332 2460
FAX: +971 4 332 3102
WEBSITE: www.azizidevelopments.com

LEAD CONSULTANT:

STUDIO 360

CONRAD HOTEL
SUITE NO. 1502 15TH FLOOR,
SHEIKH ZAYED ROAD,
DUBAI, UAE
P.O. BOX 121385
TEL: +971 4 332 5154
FAX: +971 4 332 3102
WEBSITE: www.studio360.design

DRAWN: --

SCALE: 1:400 @A1

REVIEWED: --

DATE: 16-11-2023

APPROVED: --

DM: --

DWG. TITLE:

**TYPICAL FLOOR PLAN
2ND TO 10TH**

PROJ. NO.


1117.23

DWG. NO.

A-107


REV. NO.

00

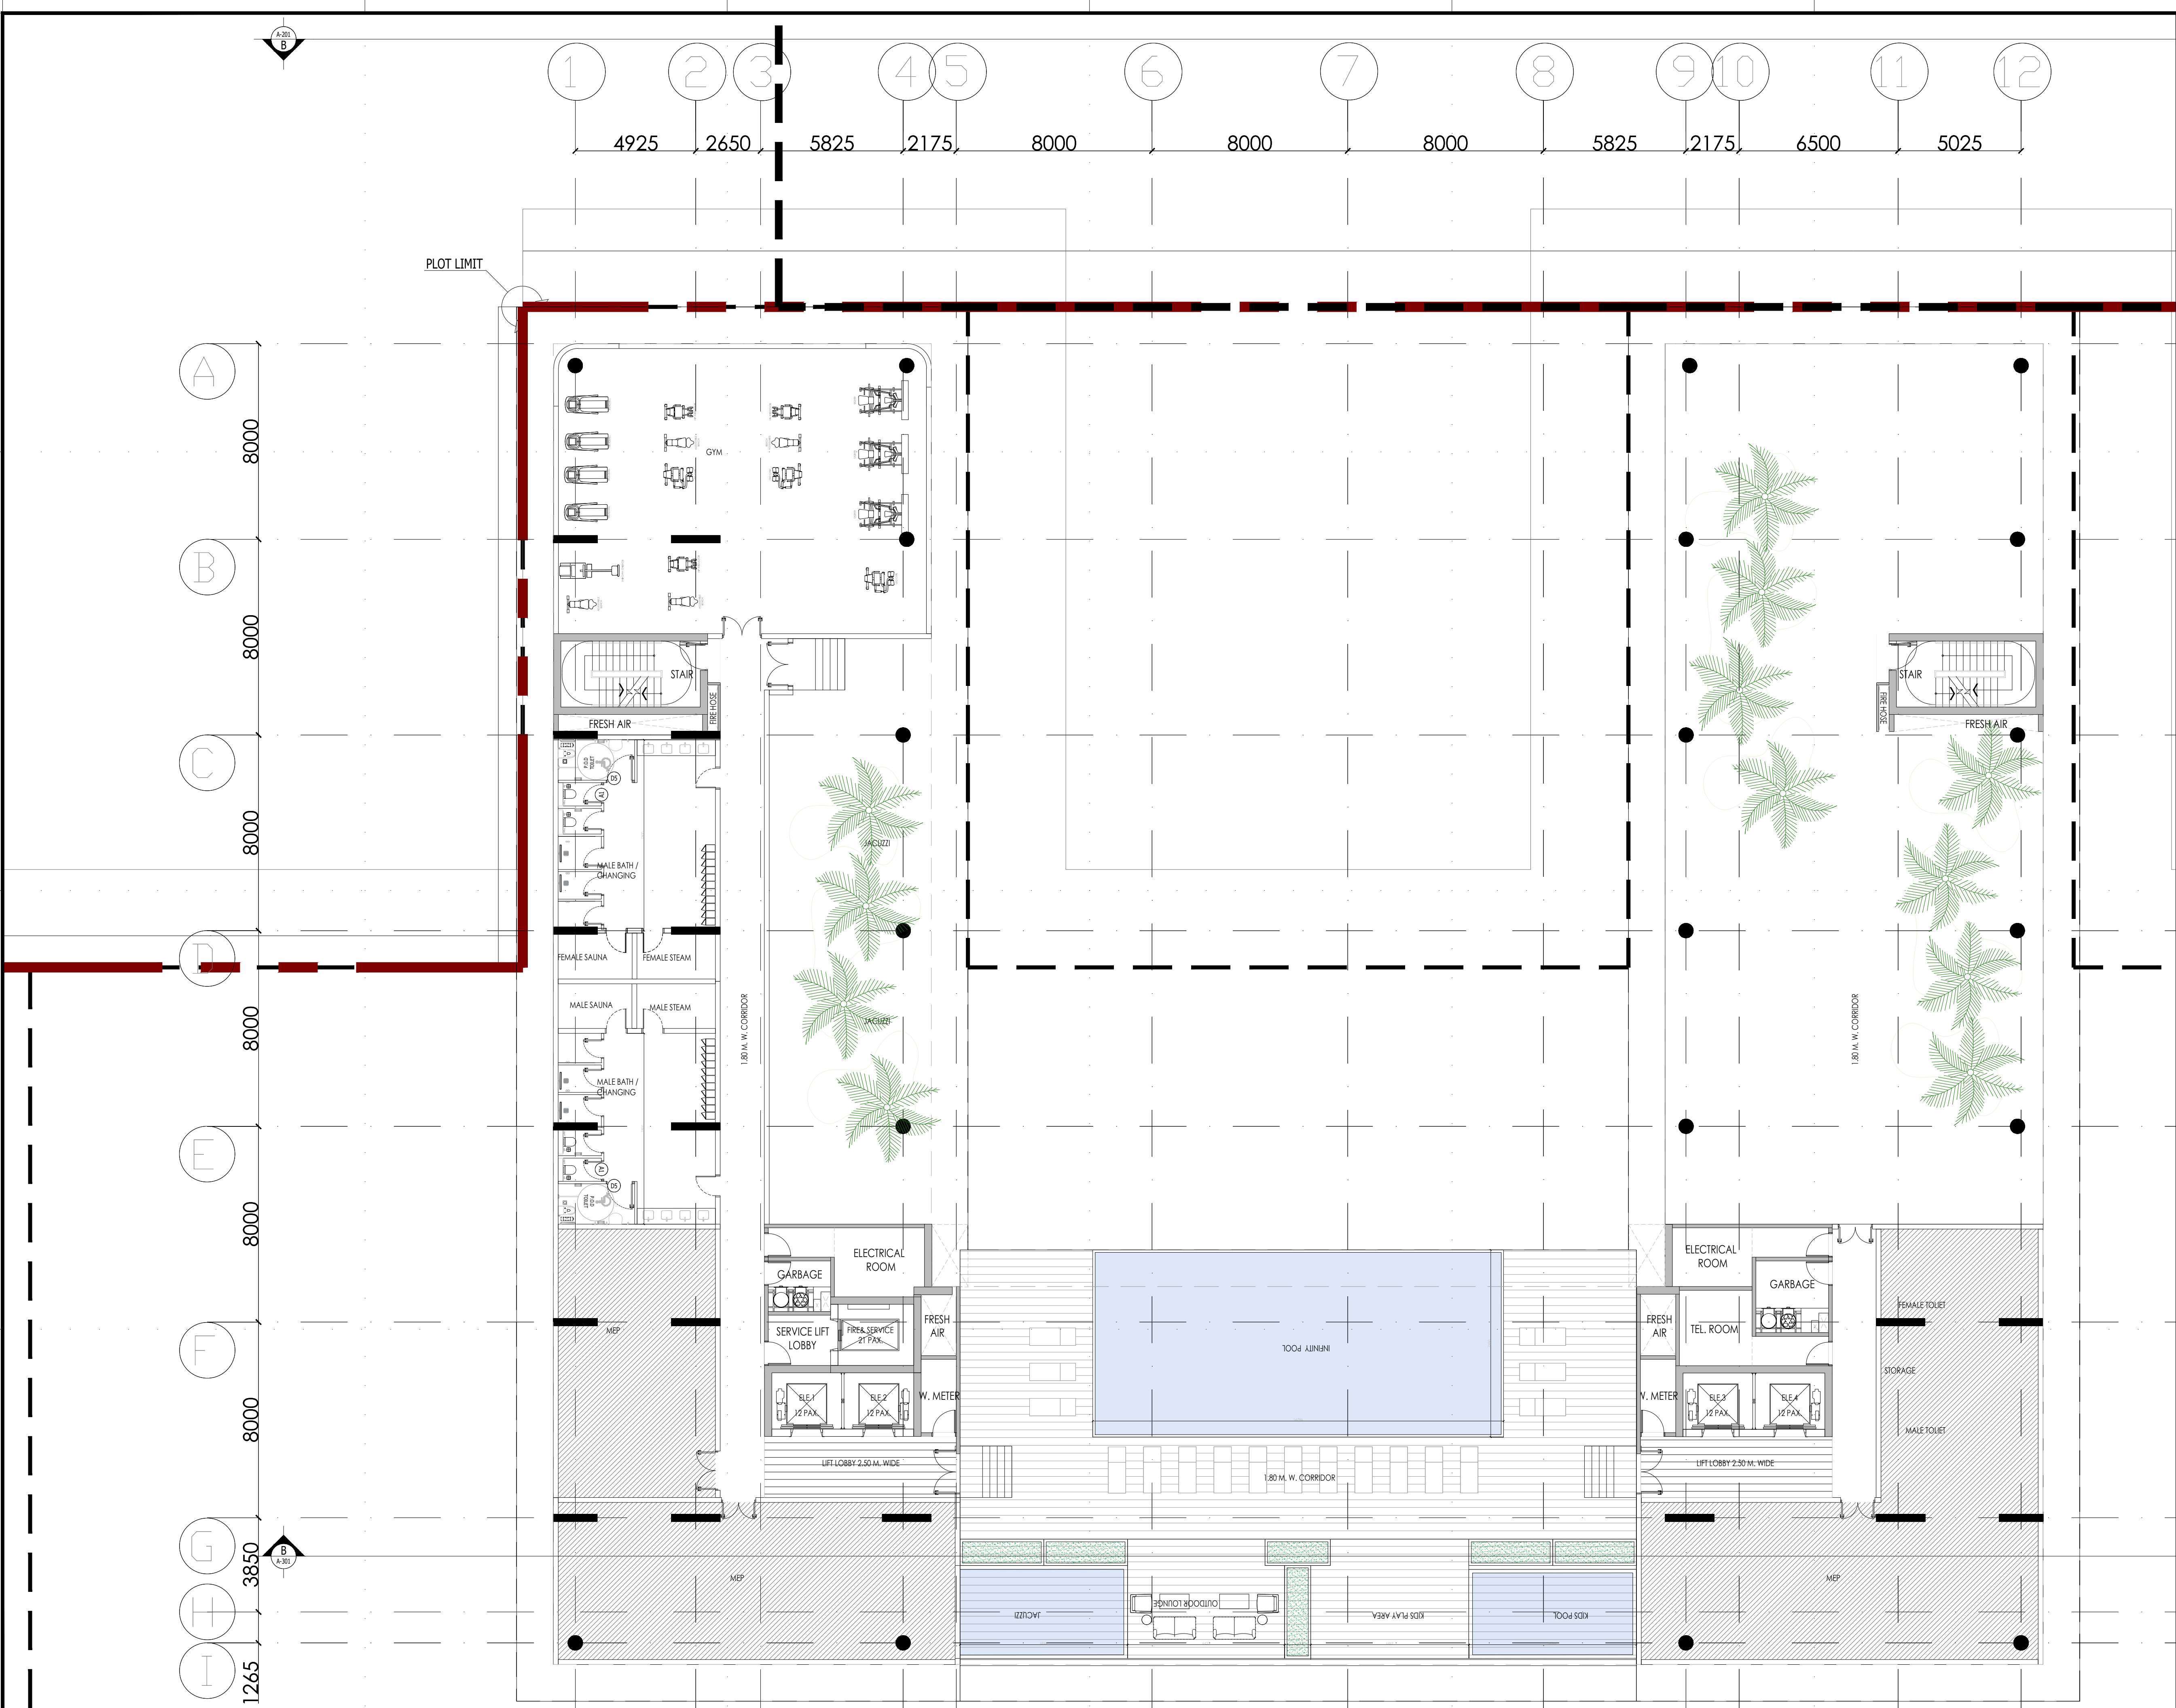

AUTHORITY STAMP:

KEY PLAN:

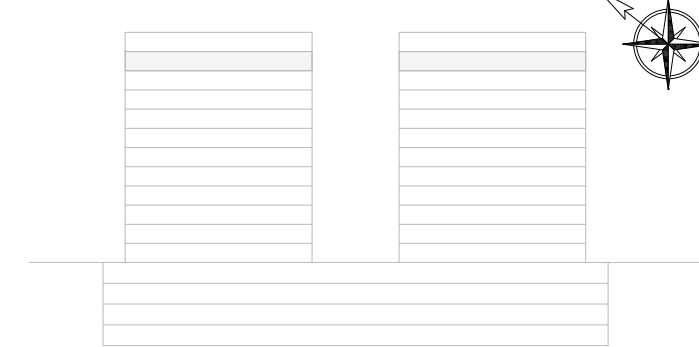

NOTES:

- ALL LEVELS AND PLOT COORDINATES INDICATED ARE IN METERS AND ARE FLOOR FINISH LEVEL OR TOP OF WALL LEVEL UNLESS NOTED OTHERWISE (U.N.O.).
- DO NOT SCALE THIS DRAWING FOR THE PURPOSE OF MEASUREMENT, REFER WRITTEN DIMENSIONS WHICH ARE IN MILLIMETERS.
- REFER TO RELEVANT SURVEY, STRUCTURAL BUILDING SERVICES, INTERIORS, LANDSCAPE AND ALL SPECIALIST CONSULTANTS DRAWINGS AND SPECIFICATIONS BEFORE PROCEEDING WITH THE WORKS.
- DETAIL DRAWINGS SHOWN ARE INDICATIVE OF DESIGN INTENT. CONTRACTOR TO SUBMIT SHOP DRAWINGS AND SAMPLES AS PER SPECIFICATIONS TO DESIGNERS APPROVAL PRIOR TO CONSTRUCTION OR FABRICATION.
- CONSTRUCTION MUST CONFORM TO ALL APPLICABLE CODES AND REQUIREMENTS OF STATUTORY AUTHORITIES AS APPLICABLE.
- THE CONTRACTOR USING DRAWINGS NOT SPECIFICALLY MARKED 'ISSUED FOR CONSTRUCTION' MUST ASSUME FULL RESPONSIBILITY AND BEAR COSTS FOR ANY CORRECTIONS AND DAMAGES RESULTING FROM THE WORK.
- THE CONTRACTOR SHALL VERIFY THE CONTENT OF THIS DRAWING AND SHALL NOTIFY THE CONSULTANTS IN WRITING OF ANY DEVIATION OR DISCREPANCY.
- CORRECTNESS, BUILDABILITY, AND STABILITY OF THE CONSTRUCTION SHALL REMAIN SOLE RESPONSIBILITY OF THE CONTRACTOR.
- THIS DRAWING, THE DESIGNS, AND DETAILS SHOWN ARE THE COPYRIGHT OF STUDIO 360 AND SHALL NOT BE COPIED OR REPRODUCED IN ANY FORM WITHOUT THEIR WRITTEN CONSENT.

SPECIAL NOTES:

-
-
-

REVISIONS:

NO.	DATE	REVISION DESCRIPTION	CHK.	APPR.
01.	16-11-2023	PD Submission	AS	AS

STATUS: **FOR APPROVAL**

PROJECT TITLE: **AZIZI VENICE**

**PROPOSED 4B+G+10/11+R
RESIDENTIAL & COMMERCIAL
BUILDING
PLOT AV.LR.011 DUBAI SOUTH**

OWNER/ DEVELOPER:




LEAD CONSULTANT:






DRAWN: -- SCALE: 1:400 @A1
REVIEWED: -- DATE: 16-11-2023
APPROVED: -- DM: --

DWG. TITLE:
11th floor plan

PROJ. NO.	DWG. NO.	REV. NO.
1117.23	A-109	00

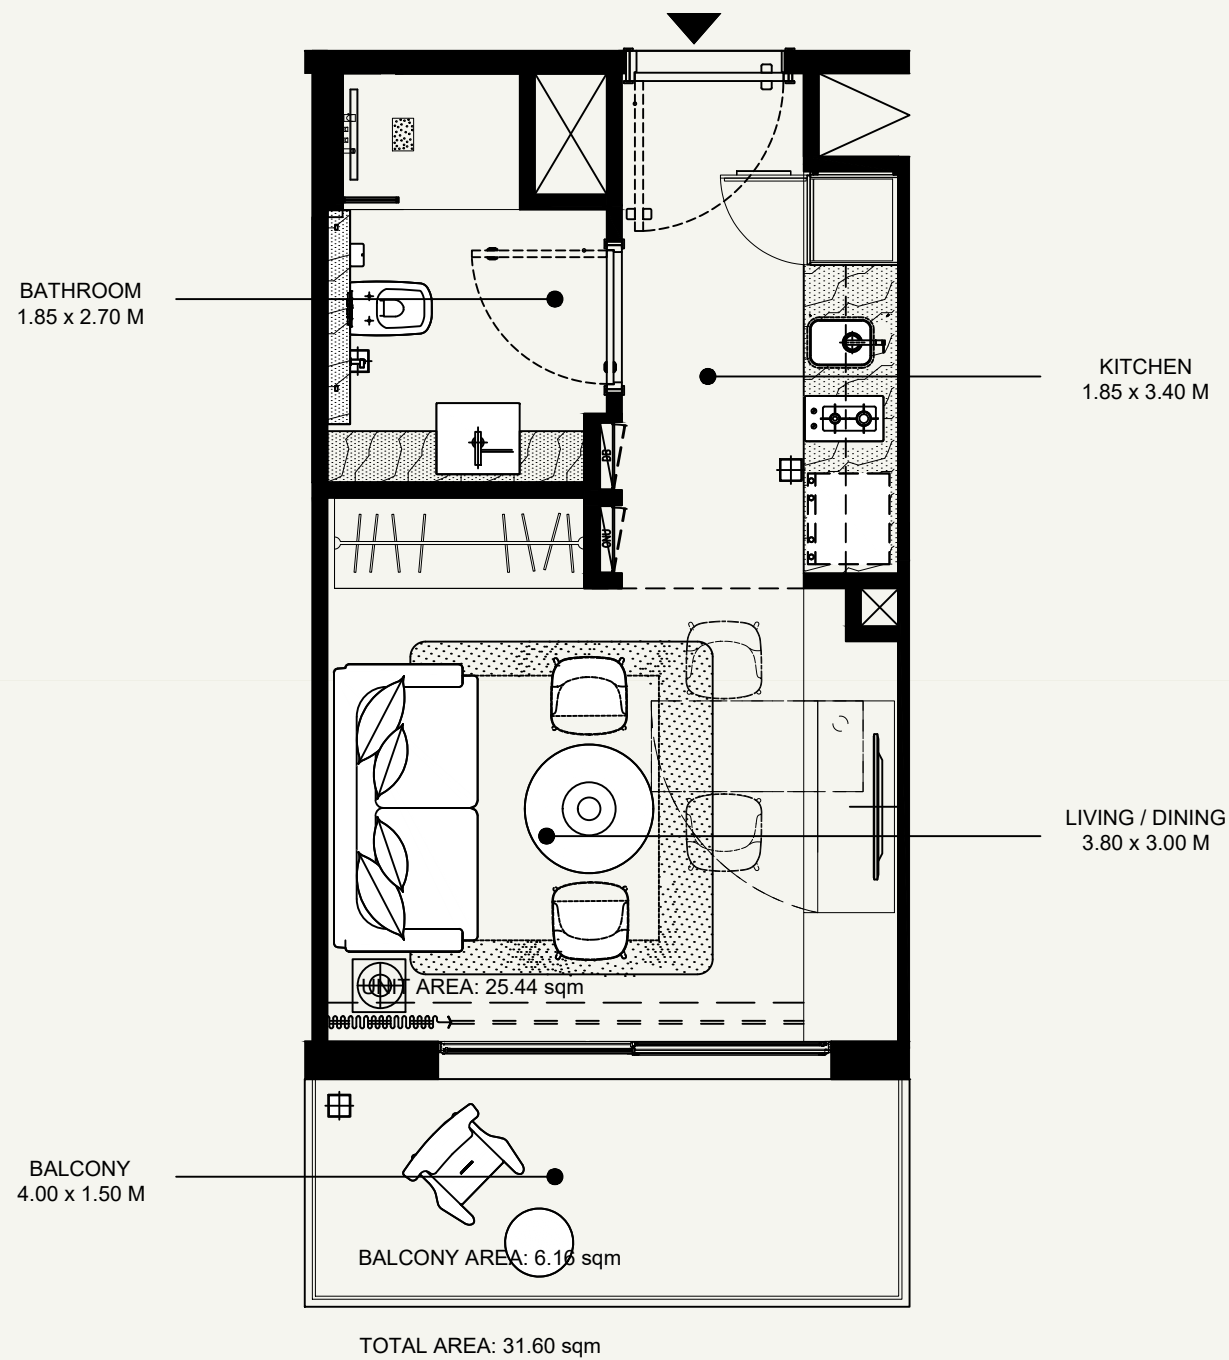

SCALE : 1:50

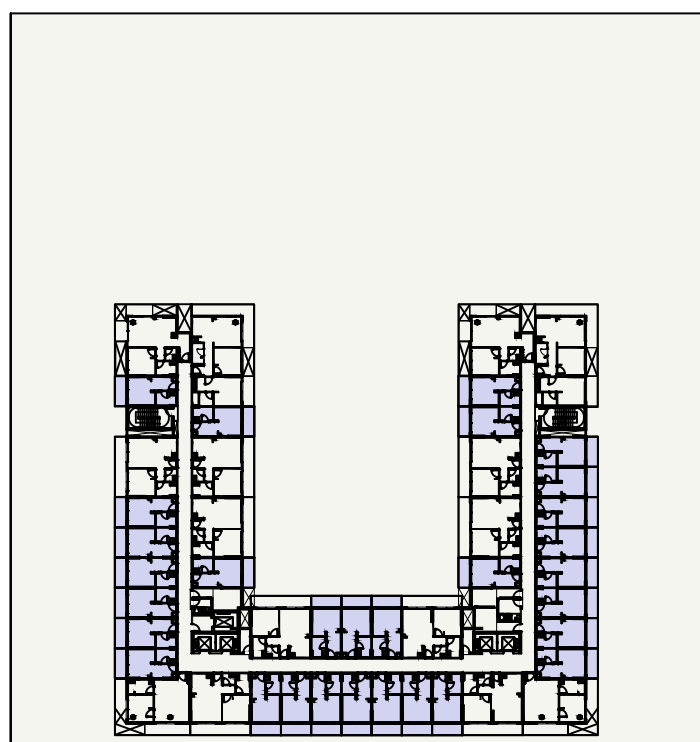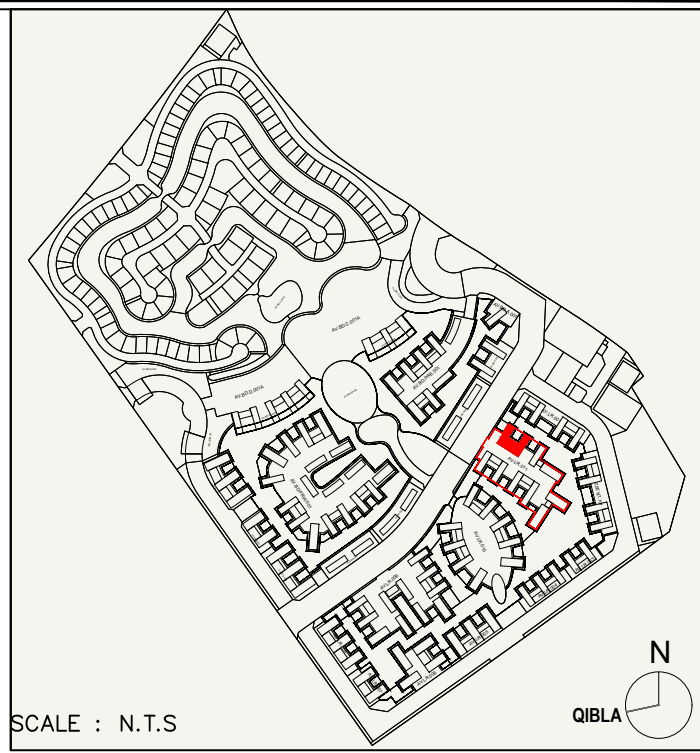 

SCALE : N.T.S



FLOOR NO:
1ST to 10TH FLOOR

UNIT TYPE:
STUDIO (8m GRID)


PROJECT NAME / BUILDING :
TOWER E / AV.LR.011

APARTMENT NO:


DISCLAIMER:
THE COLORED MARKETING FLOOR PLANS PROVIDED BY THE DEVELOPER ARE FOR ILLUSTRATIVE PURPOSES ONLY. ACTUAL DIMENSIONS, LAYOUT, AND FINISHES MAY VARY FROM THOSE DEPICTED IN THE PLANS. FURNITURE, FIXTURES, AND EQUIPMENT SHOWN IN THE PLANS ARE FOR DECORATIVE PURPOSES ONLY AND ARE NOT INCLUDED IN THE PURCHASE OR LEASE OF THE PROPERTY. THE DEVELOPER RESERVES THE RIGHT TO MAKE MODIFICATIONS, REVISIONS, AND CHANGES TO THE FLOOR PLANS, SPECIFICATIONS, AND FEATURES WITHOUT PRIOR NOTICE.

TOTAL APARTMENT AREA:
31.60 SQM


PAGE NO :
DATE:

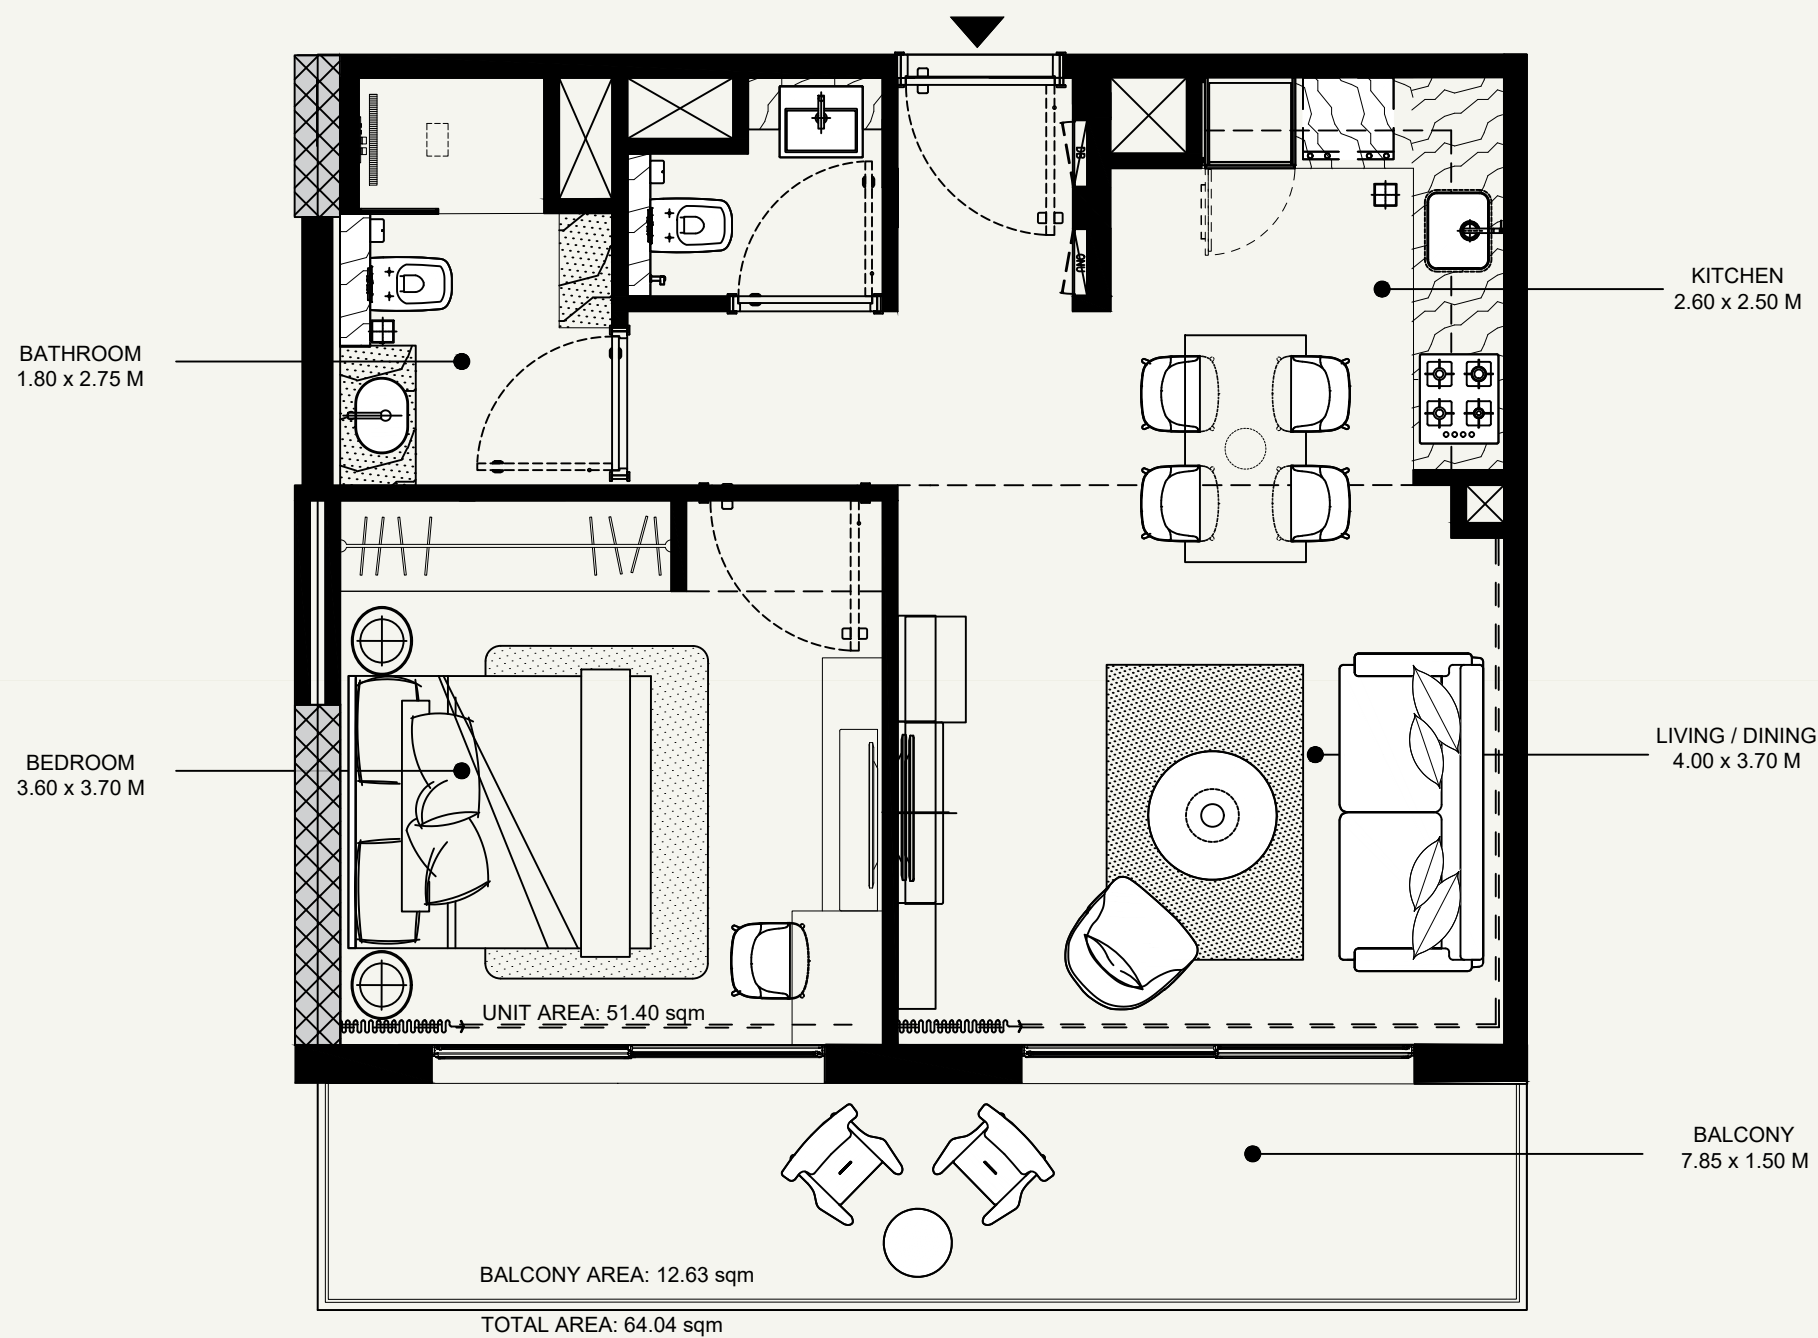

SCALE : 1:50

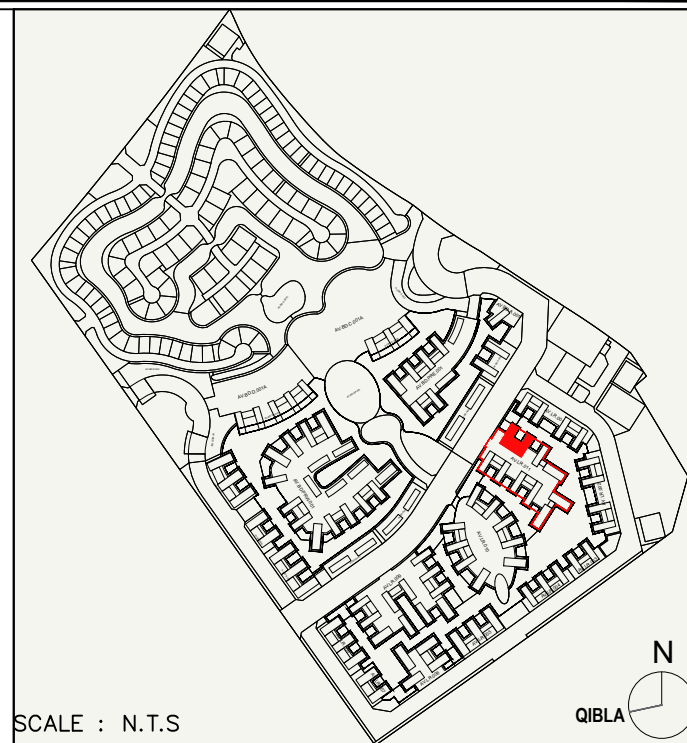

SCALE : N.T.S

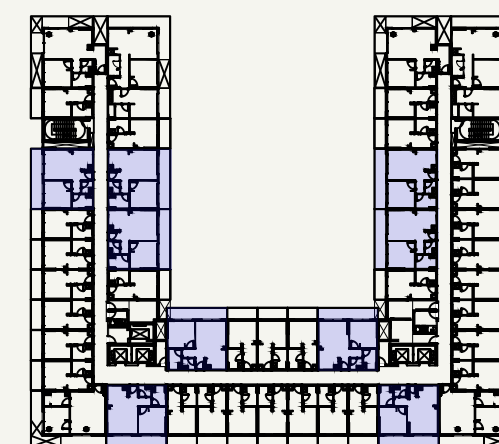

**1st to 10th
Subjected to PD
Approval

SCALE : N.T.S

AZIZI

FLOOR NO:
1st to 10TH FLOOR

UNIT TYPE:
1BDR – (8m GRID)

PROJECT NAME / BUILDING :
TOWER E / AV.LR.011


APARTMENT NO:

DISCLAIMER:
THE COLORED MARKETING FLOOR PLANS PROVIDED BY THE DEVELOPER ARE FOR ILLUSTRATIVE PURPOSES ONLY. ACTUAL DIMENSIONS, LAYOUT, AND FINISHES MAY VARY FROM THOSE DEPICTED IN THE PLANS. FURNITURE, FIXTURES, AND EQUIPMENT SHOWN IN THE PLANS ARE FOR DECORATIVE PURPOSES ONLY AND ARE NOT INCLUDED IN THE PURCHASE OR LEASE OF THE PROPERTY. THE DEVELOPER RESERVES THE RIGHT TO MAKE MODIFICATIONS, REVISIONS, AND CHANGES TO THE FLOOR PLANS, SPECIFICATIONS, AND FEATURES WITHOUT PRIOR NOTICE.


TOTAL APARTMENT AREA:
64.04 SQM

PAGE NO :


DATE:

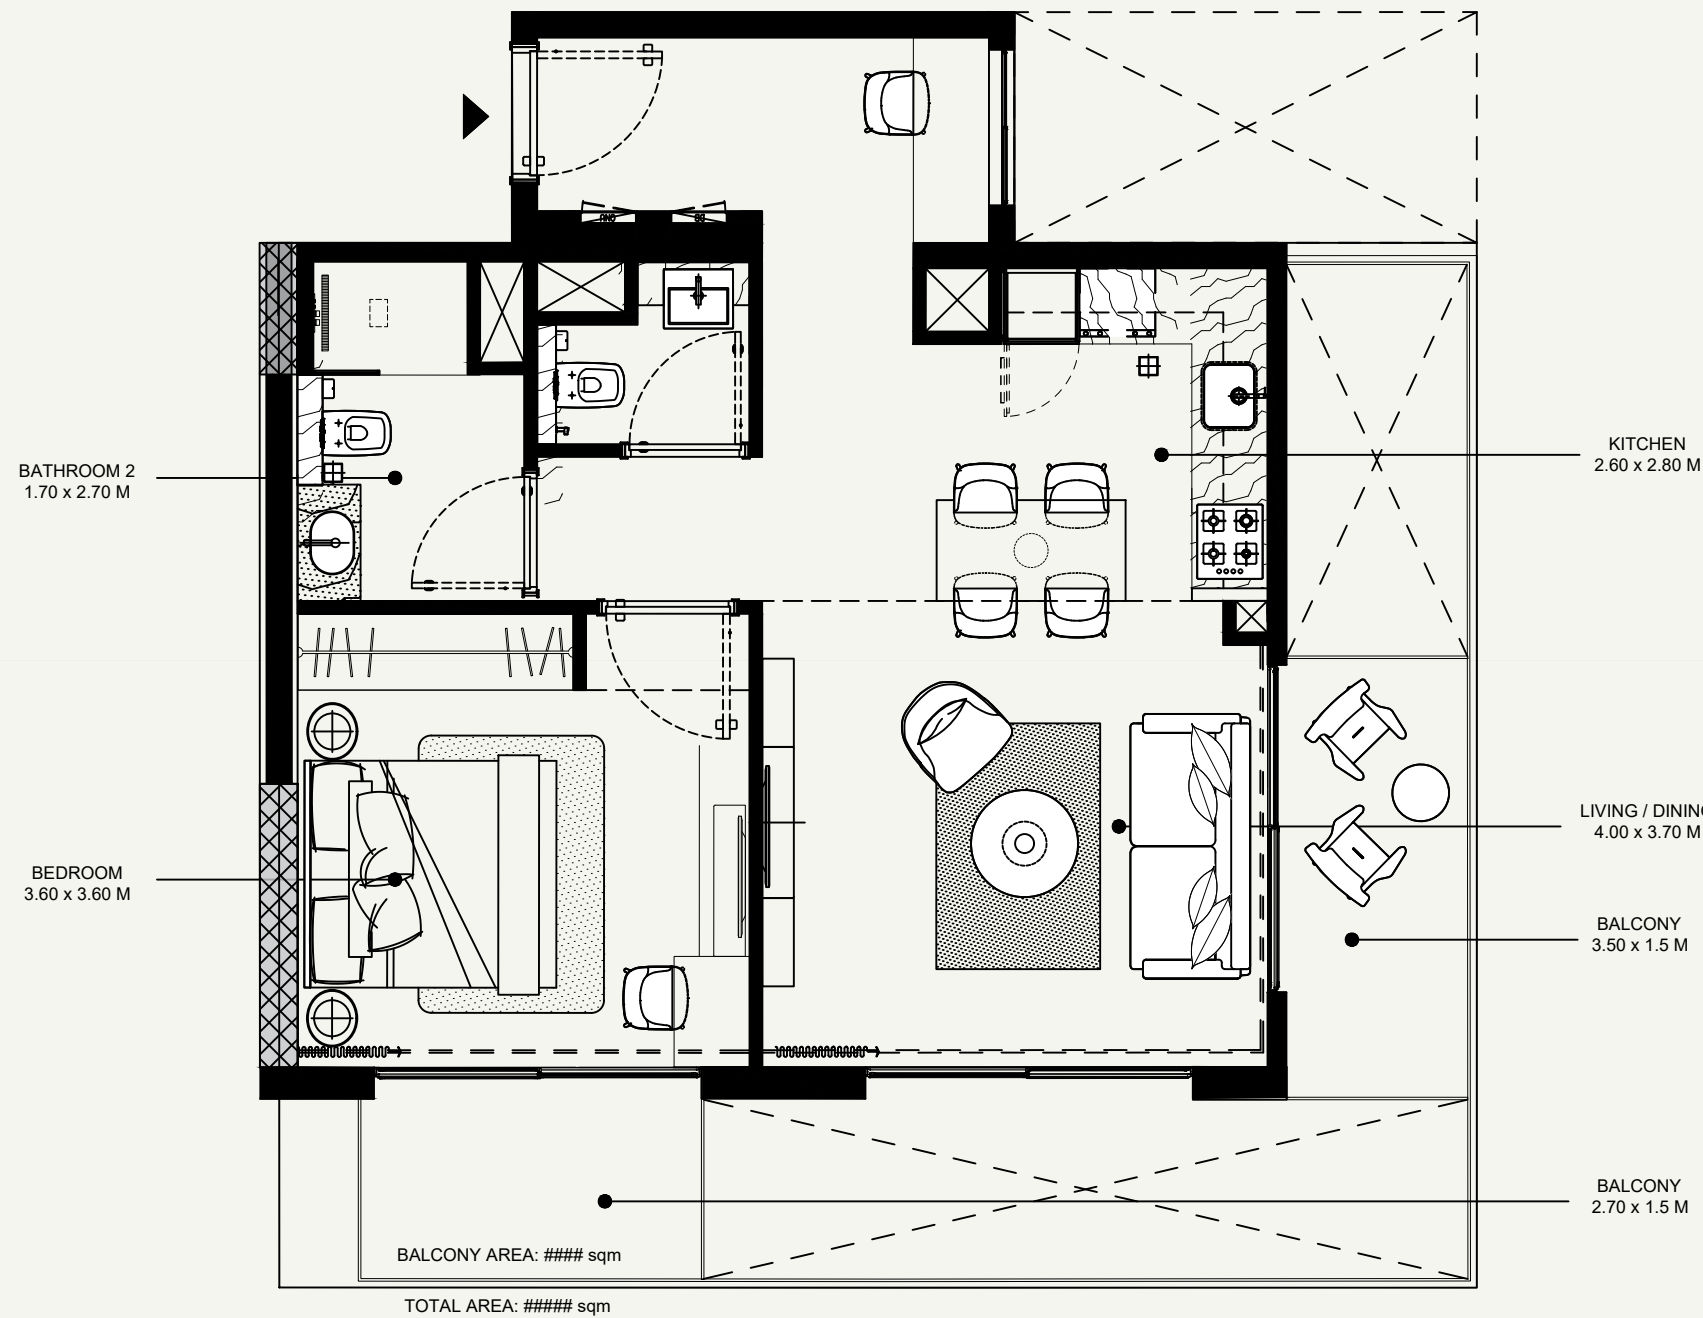

SCALE : 1:50

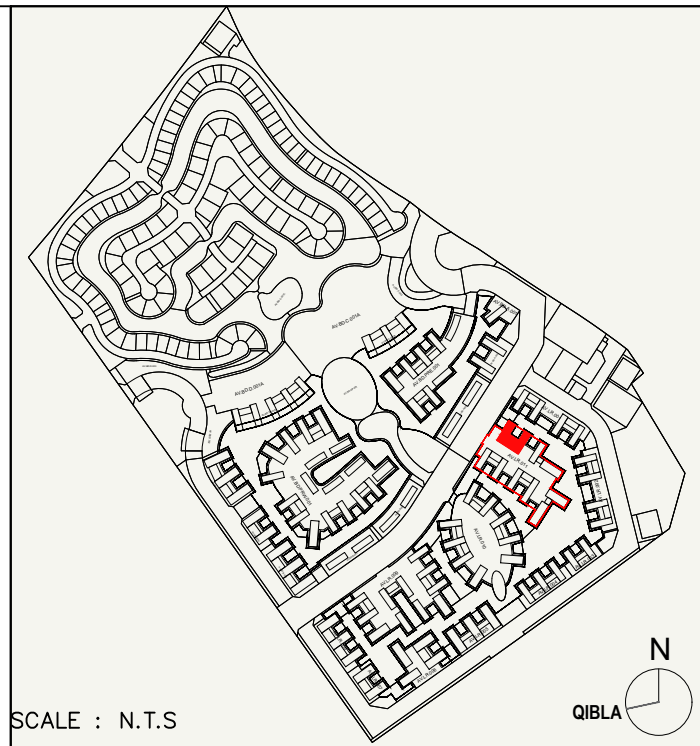

SCALE : N.T.S

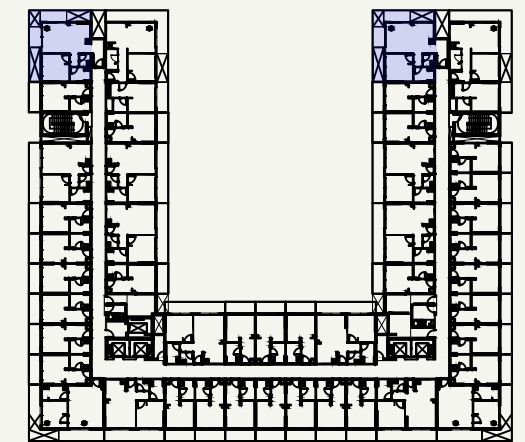

SCALE : N.T.S

AZIZI

FLOOR NO:

2ND to 10TH FLOOR

UNIT TYPE:

1BDR-Special01 (8m GRID)

PROJECT NAME / BUILDING :

TOWER E / AV.LR.011

APARTMENT NO:

DISCLAIMER:


THE COLORED MARKETING FLOOR PLANS PROVIDED BY THE DEVELOPER ARE FOR ILLUSTRATIVE PURPOSES ONLY. ACTUAL DIMENSIONS, LAYOUT, AND FINISHES MAY VARY FROM THOSE DEPICTED IN THE PLANS. FURNITURE, FIXTURES, AND EQUIPMENT SHOWN IN THE PLANS ARE FOR DECORATIVE PURPOSES ONLY AND ARE NOT INCLUDED IN THE PURCHASE OR LEASE OF THE PROPERTY. THE DEVELOPER RESERVES THE RIGHT TO MAKE MODIFICATIONS, REVISIONS, AND CHANGES TO THE FLOOR PLANS, SPECIFICATIONS, AND FEATURES WITHOUT PRIOR NOTICE.

TOTAL APARTMENT AREA:



68.51 SQM

PAGE NO :

DATE:

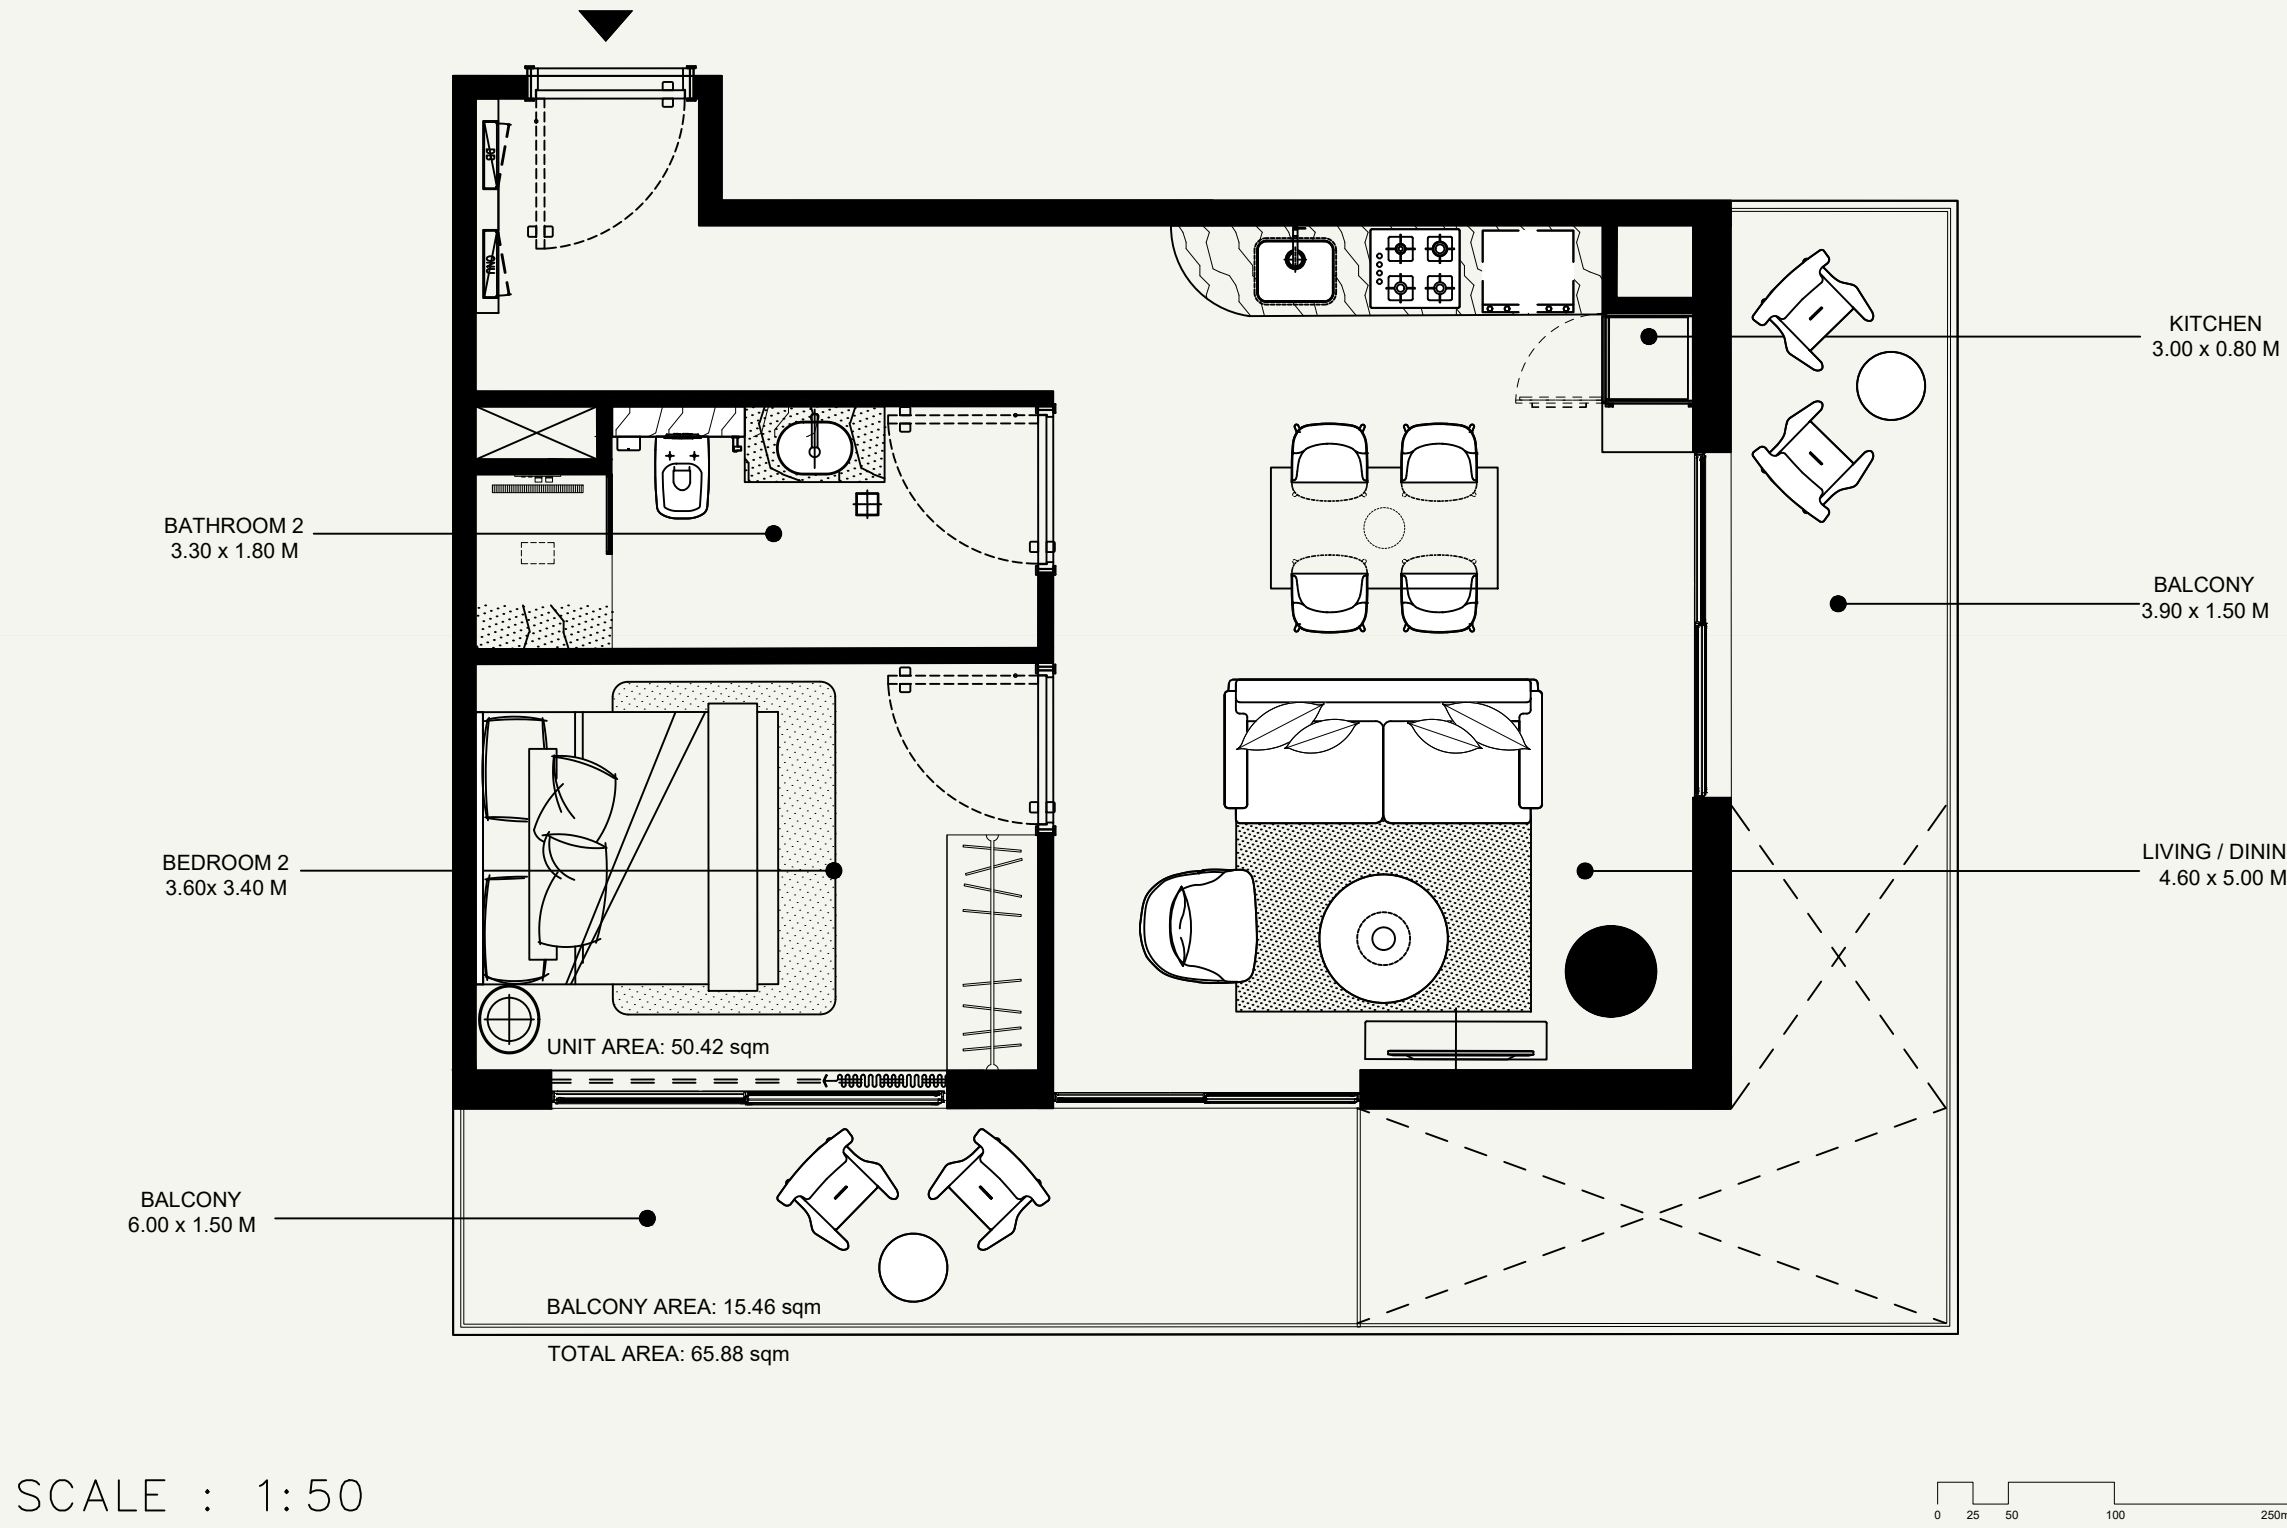

SCALE : 1:50

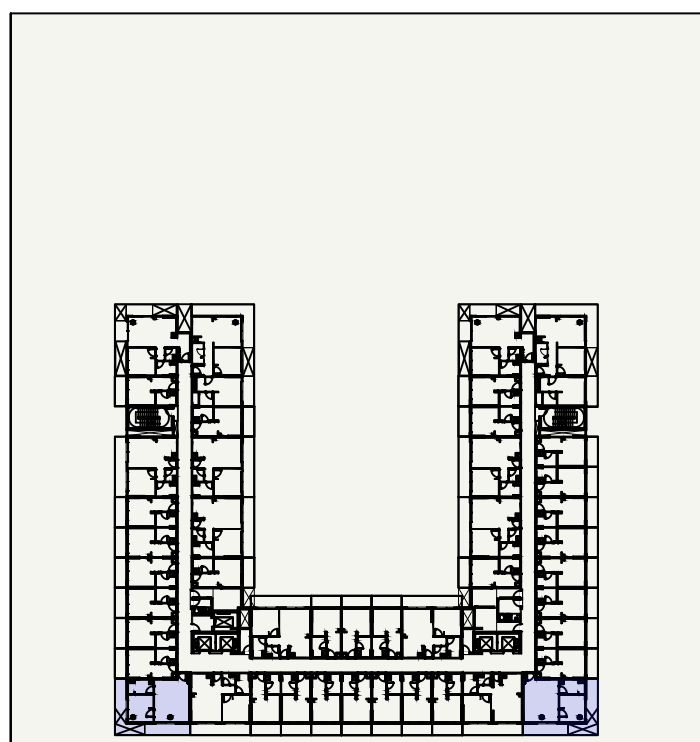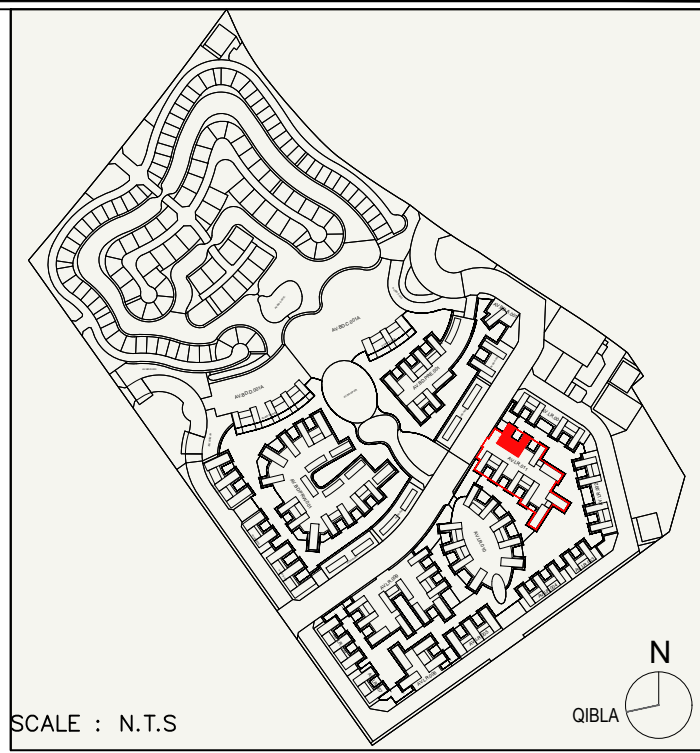

SCALE : N.T.S



FLOOR NO:
2ND to 10TH FLOOR

UNIT TYPE:
1BDR–Special02 (8m GRID)


PROJECT NAME / BUILDING :
TOWER E / AV.LR.011

APARTMENT NO:




DISCLAIMER:
THE COLORED MARKETING FLOOR PLANS PROVIDED BY THE DEVELOPER ARE FOR ILLUSTRATIVE PURPOSES ONLY. ACTUAL DIMENSIONS, LAYOUT, AND FINISHES MAY VARY FROM THOSE DEPICTED IN THE PLANS. FURNITURE, FIXTURES, AND EQUIPMENT SHOWN IN THE PLANS ARE FOR DECORATIVE PURPOSES ONLY AND ARE NOT INCLUDED IN THE PURCHASE OR LEASE OF THE PROPERTY. THE DEVELOPER RESERVES THE RIGHT TO MAKE MODIFICATIONS, REVISIONS, AND CHANGES TO THE FLOOR PLANS, SPECIFICATIONS, AND FEATURES WITHOUT PRIOR NOTICE.

TOTAL APARTMENT AREA:
65.88 SQM

PAGE NO :
DATE:

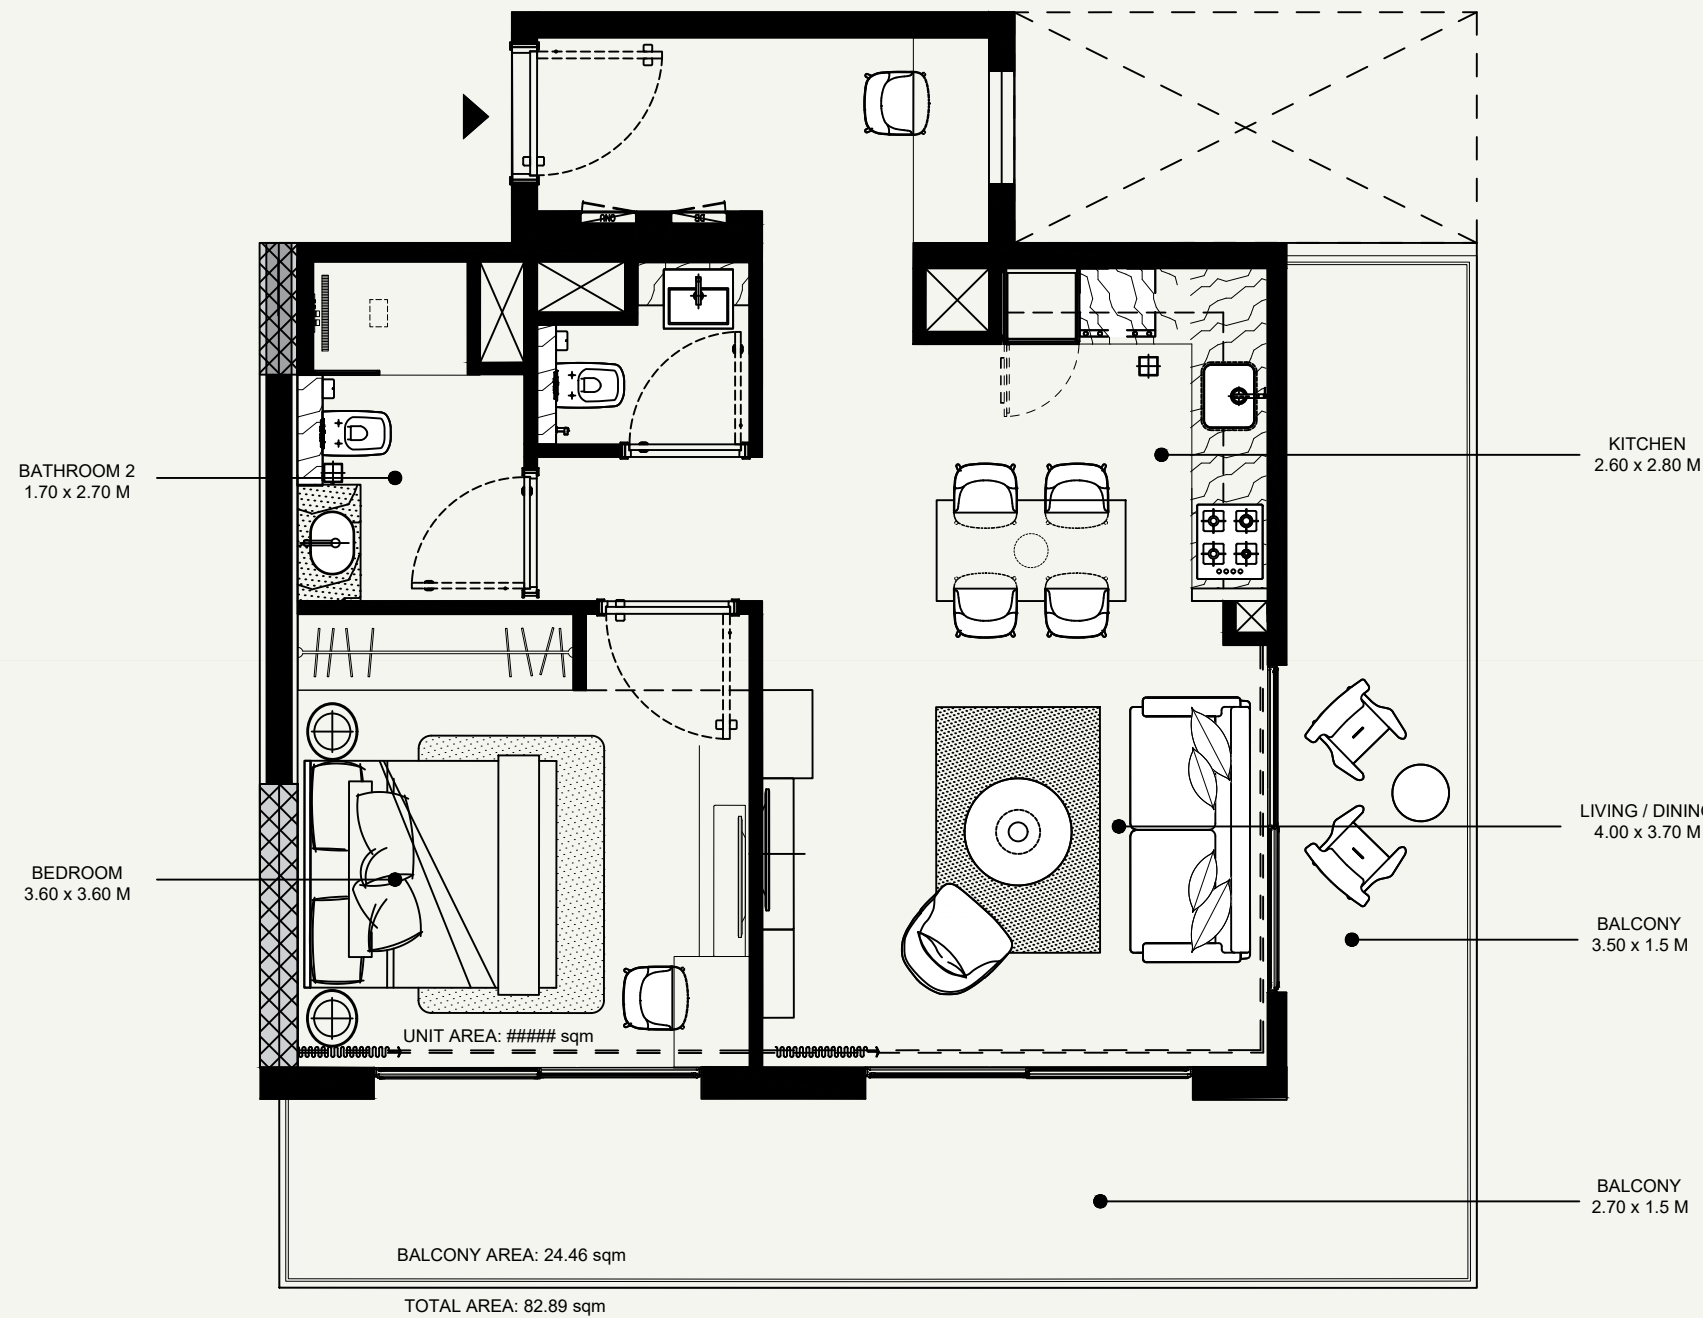

SCALE : 1:60

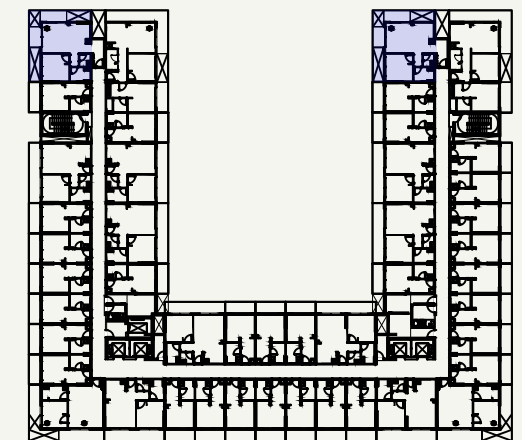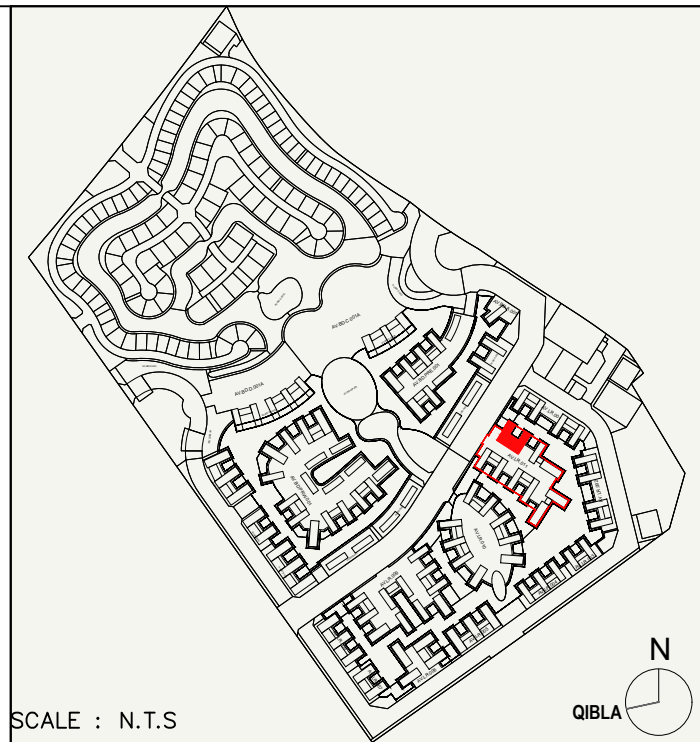 

FLOOR NO:

1st Floor

UNIT TYPE:

1BDR-Special01-First Floor
(8m GRID)

PROJECT NAME / BUILDING :

TOWER E / AV.LR.011

APARTMENT NO:

DISCLAIMER:

THE COLORED MARKETING FLOOR PLANS PROVIDED BY THE DEVELOPER ARE FOR ILLUSTRATIVE PURPOSES ONLY. ACTUAL DIMENSIONS, LAYOUT, AND FINISHES MAY VARY FROM THOSE DEPICTED IN THE PLANS. FURNITURE, FIXTURES, AND EQUIPMENT SHOWN IN THE PLANS ARE FOR DECORATIVE PURPOSES ONLY AND ARE NOT INCLUDED IN THE PURCHASE OR LEASE OF THE PROPERTY. THE DEVELOPER RESERVES THE RIGHT TO MAKE MODIFICATIONS, REVISIONS, AND CHANGES TO THE FLOOR PLANS, SPECIFICATIONS, AND FEATURES WITHOUT PRIOR NOTICE.


TOTAL APARTMENT AREA:

82.89 SQM


** Only allowed in First Floor

PAGE NO :

DATE:

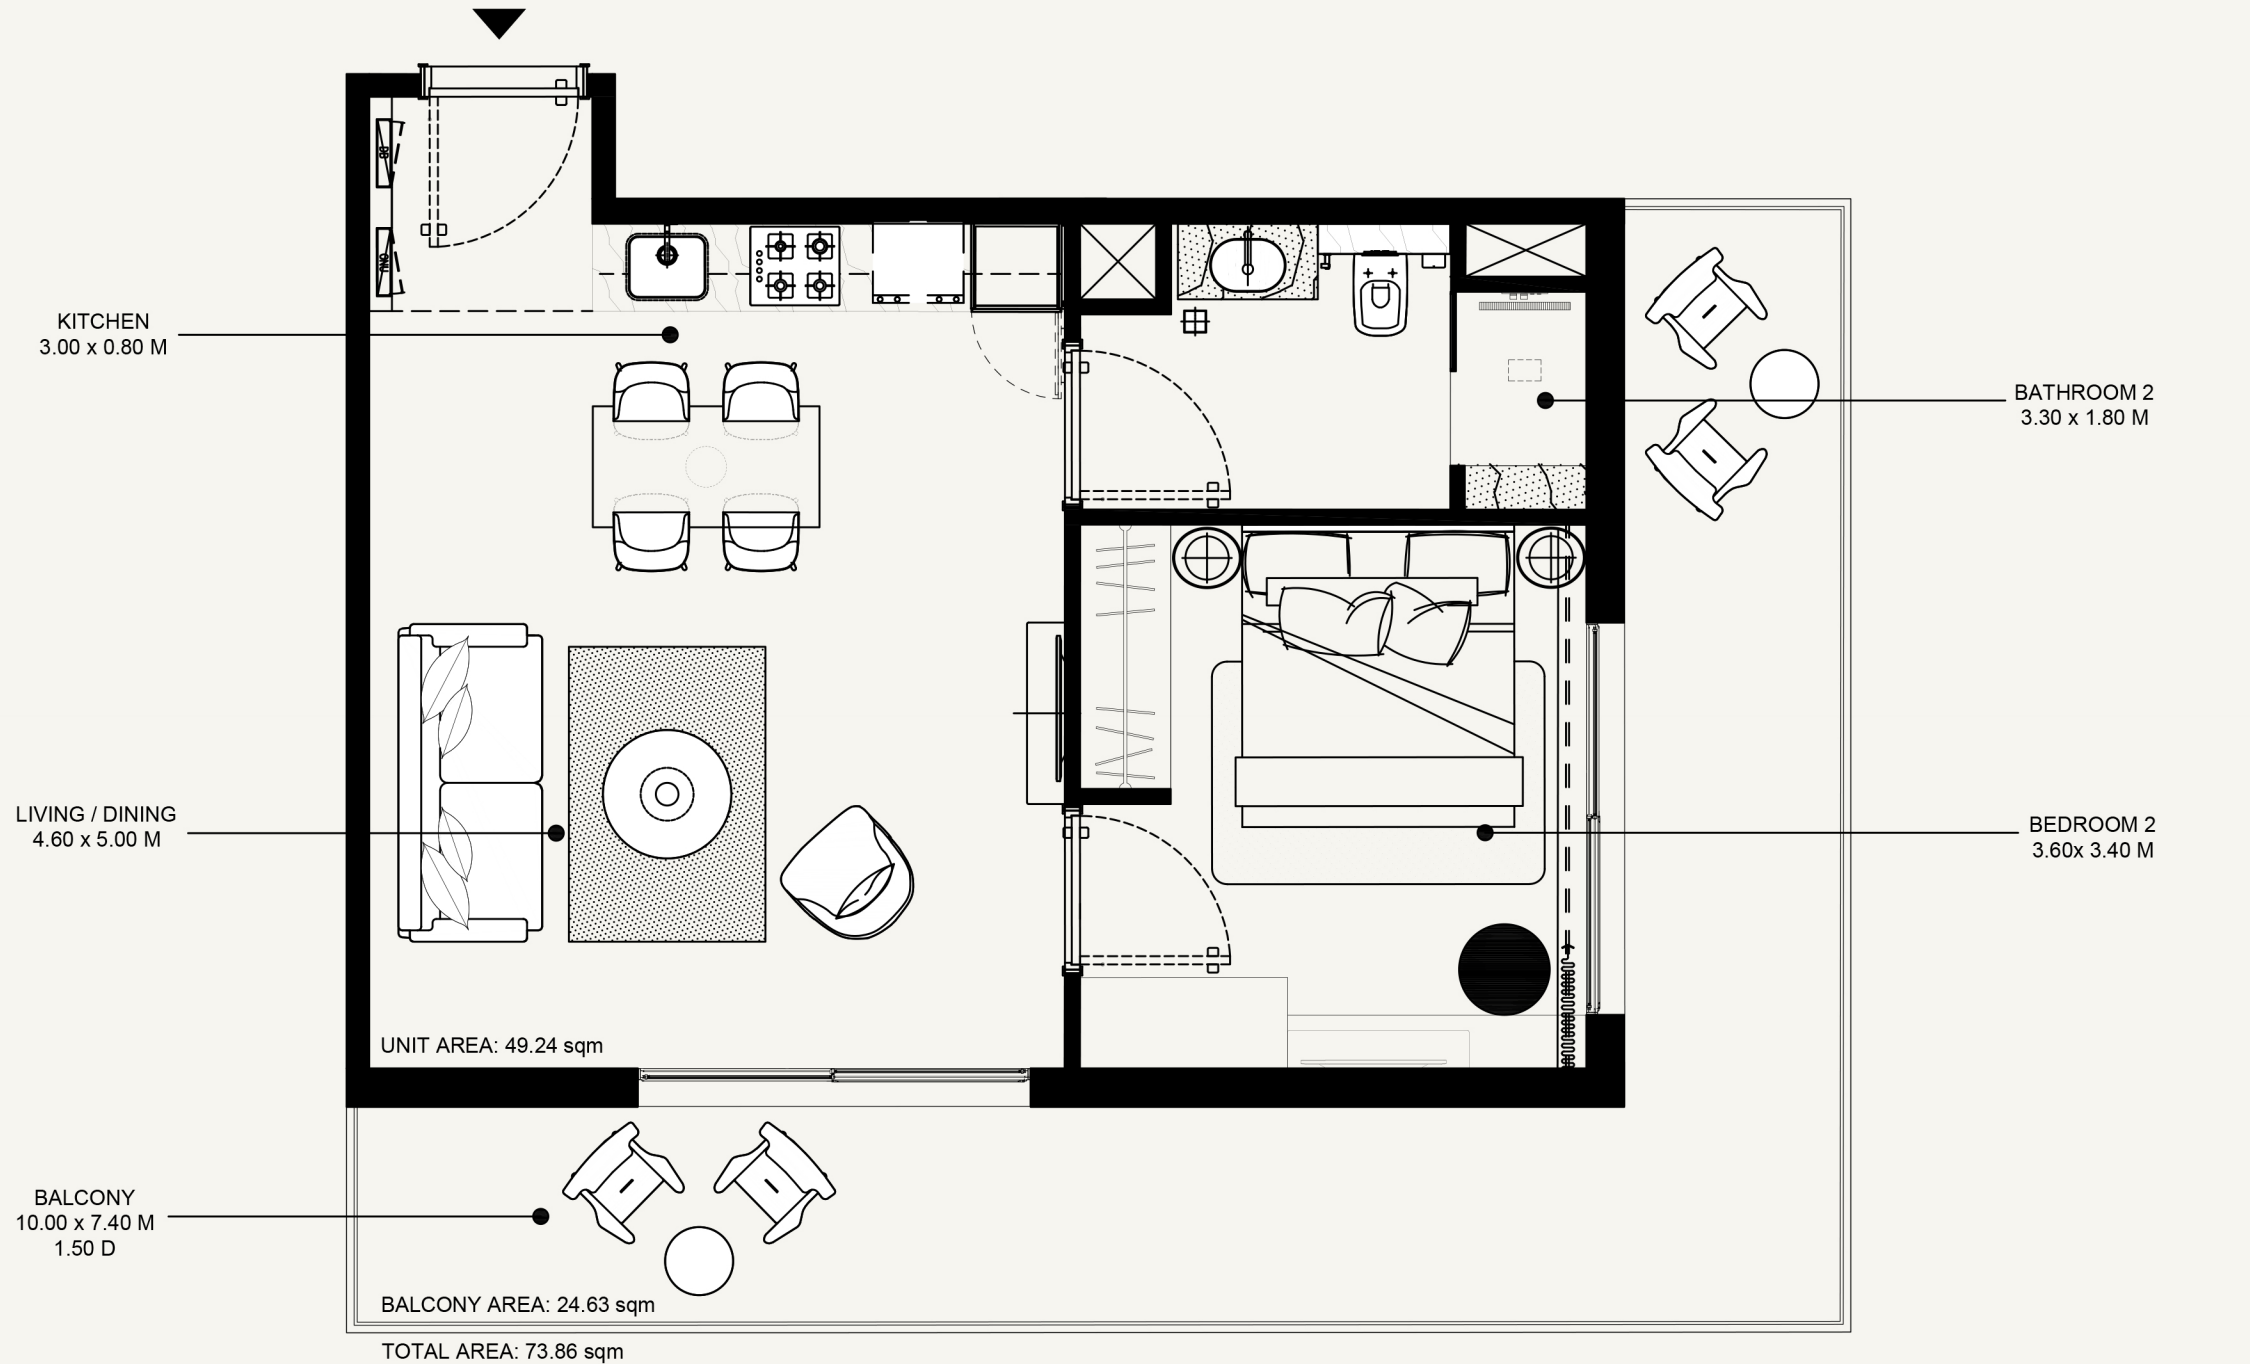

SCALE : 1:50

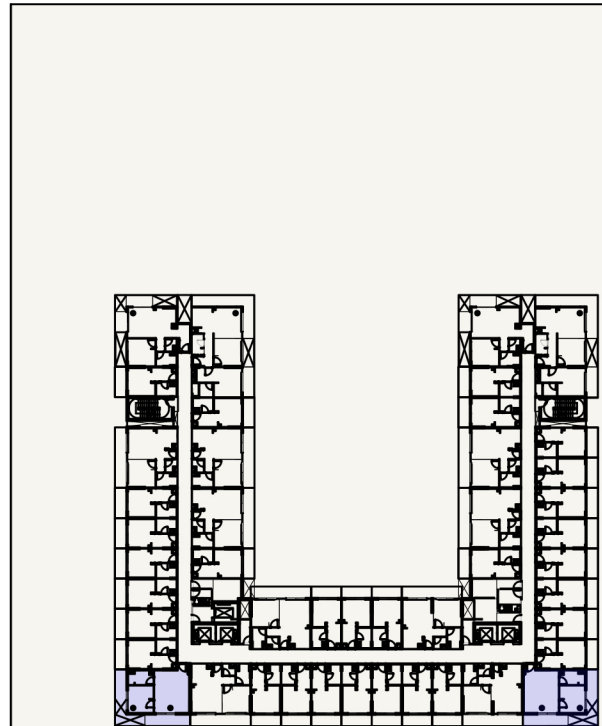

SCALE : N.T.S



FLOOR NO:

1st Floor

UNIT TYPE:

1BDR–Special02–First Floor
(8m GRID)

PROJECT NAME / BUILDING :

TOWER E / AV.LR.011

APARTMENT NO:

DISCLAIMER:

THE COLORED MARKETING FLOOR PLANS PROVIDED BY THE DEVELOPER ARE FOR ILLUSTRATIVE PURPOSES ONLY. ACTUAL DIMENSIONS, LAYOUT, AND FINISHES MAY VARY FROM THOSE DEPICTED IN THE PLANS. FURNITURE, FIXTURES, AND EQUIPMENT SHOWN IN THE PLANS ARE FOR DECORATIVE PURPOSES ONLY AND ARE NOT INCLUDED IN THE PURCHASE OR LEASE OF THE PROPERTY. THE DEVELOPER RESERVES THE RIGHT TO MAKE MODIFICATIONS, REVISIONS, AND CHANGES TO THE FLOOR PLANS, SPECIFICATIONS, AND FEATURES WITHOUT PRIOR NOTICE.

TOTAL APARTMENT AREA:

73.86 SQM
**Only allowed in First Floor

PAGE NO : .

DATE: